RIVERSIDE COUNTY FLOOD CONTROL AND
WATER CONSERVATION DISTRICT

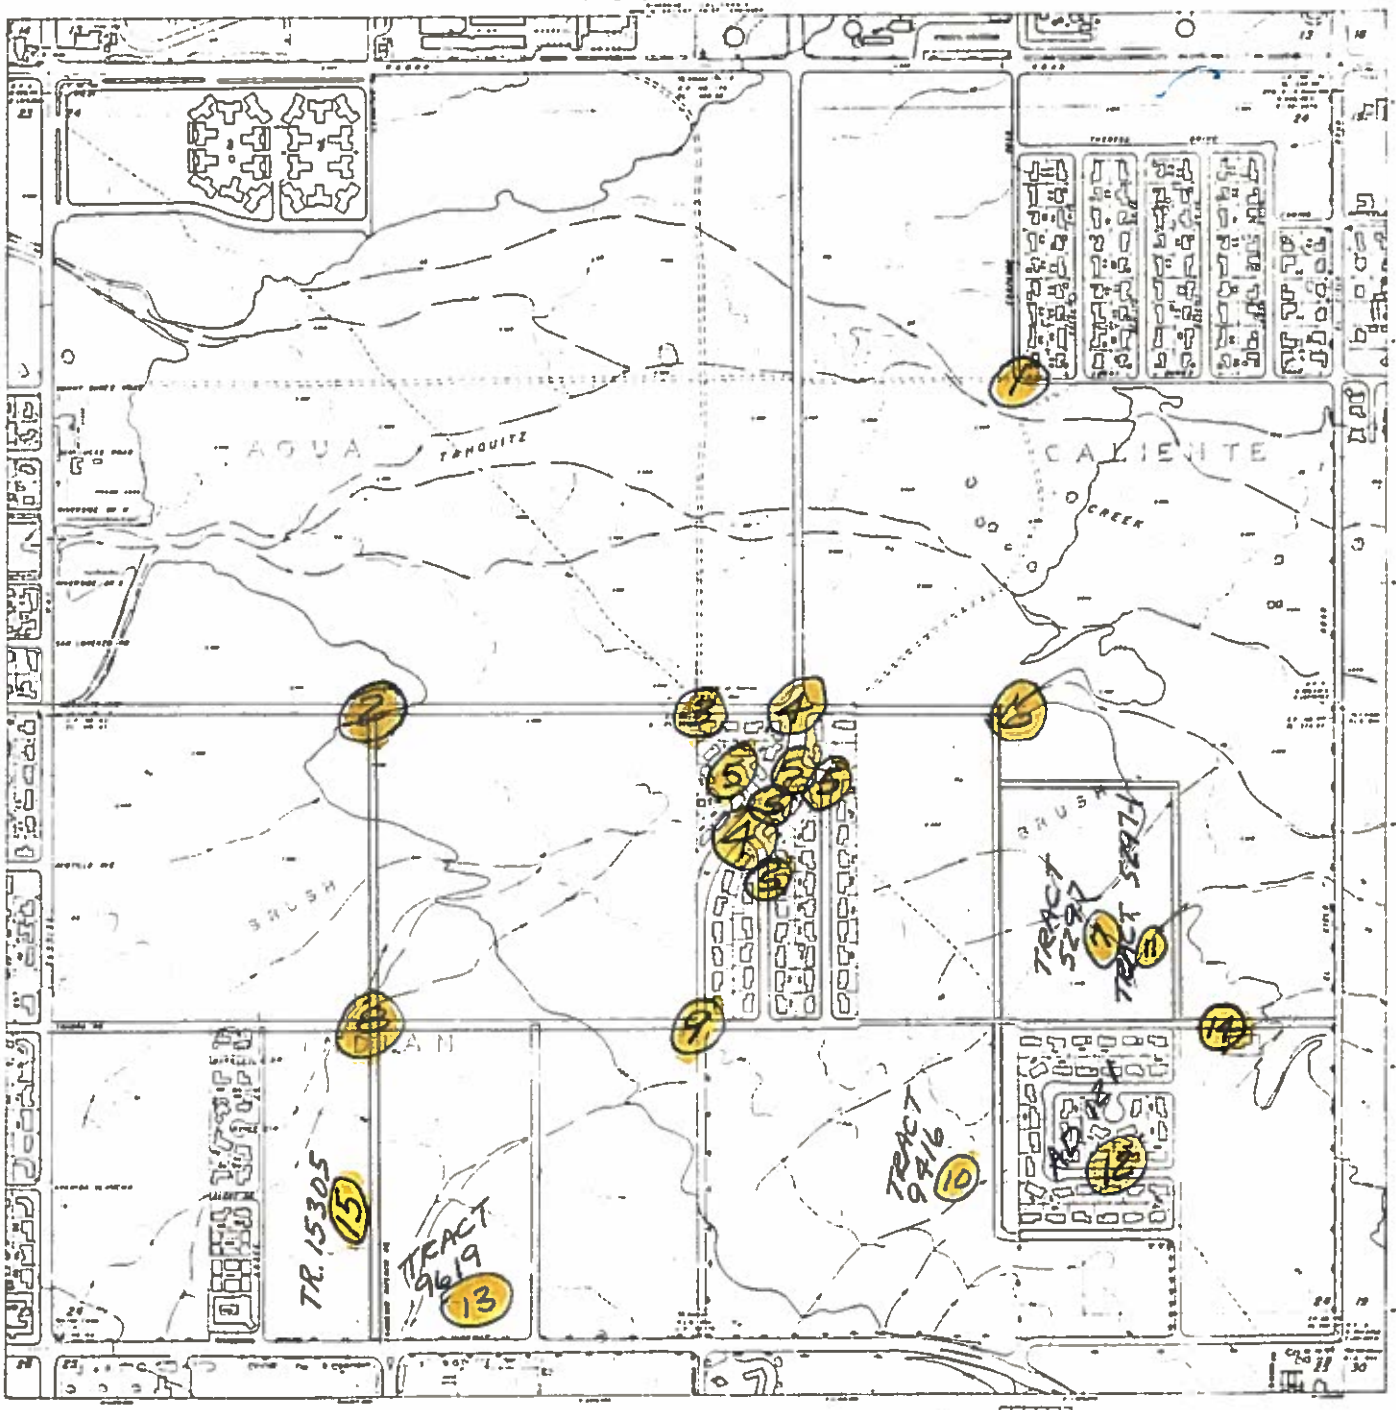

SECTION 24
T.4S., R. 4 E.
S.B.B.M.

Survey of TIES TO MON.
Classification C 1/16 OF NE 1/4 SEC 24
Survey by A.R. S.P J.M

CITY OF PALM SPRINGS
PUBLIC WORKS DEPARTMENT

SUNNY, WINDY, COOL DAY

From Sta To Sta. 1
Date 2-29-1972

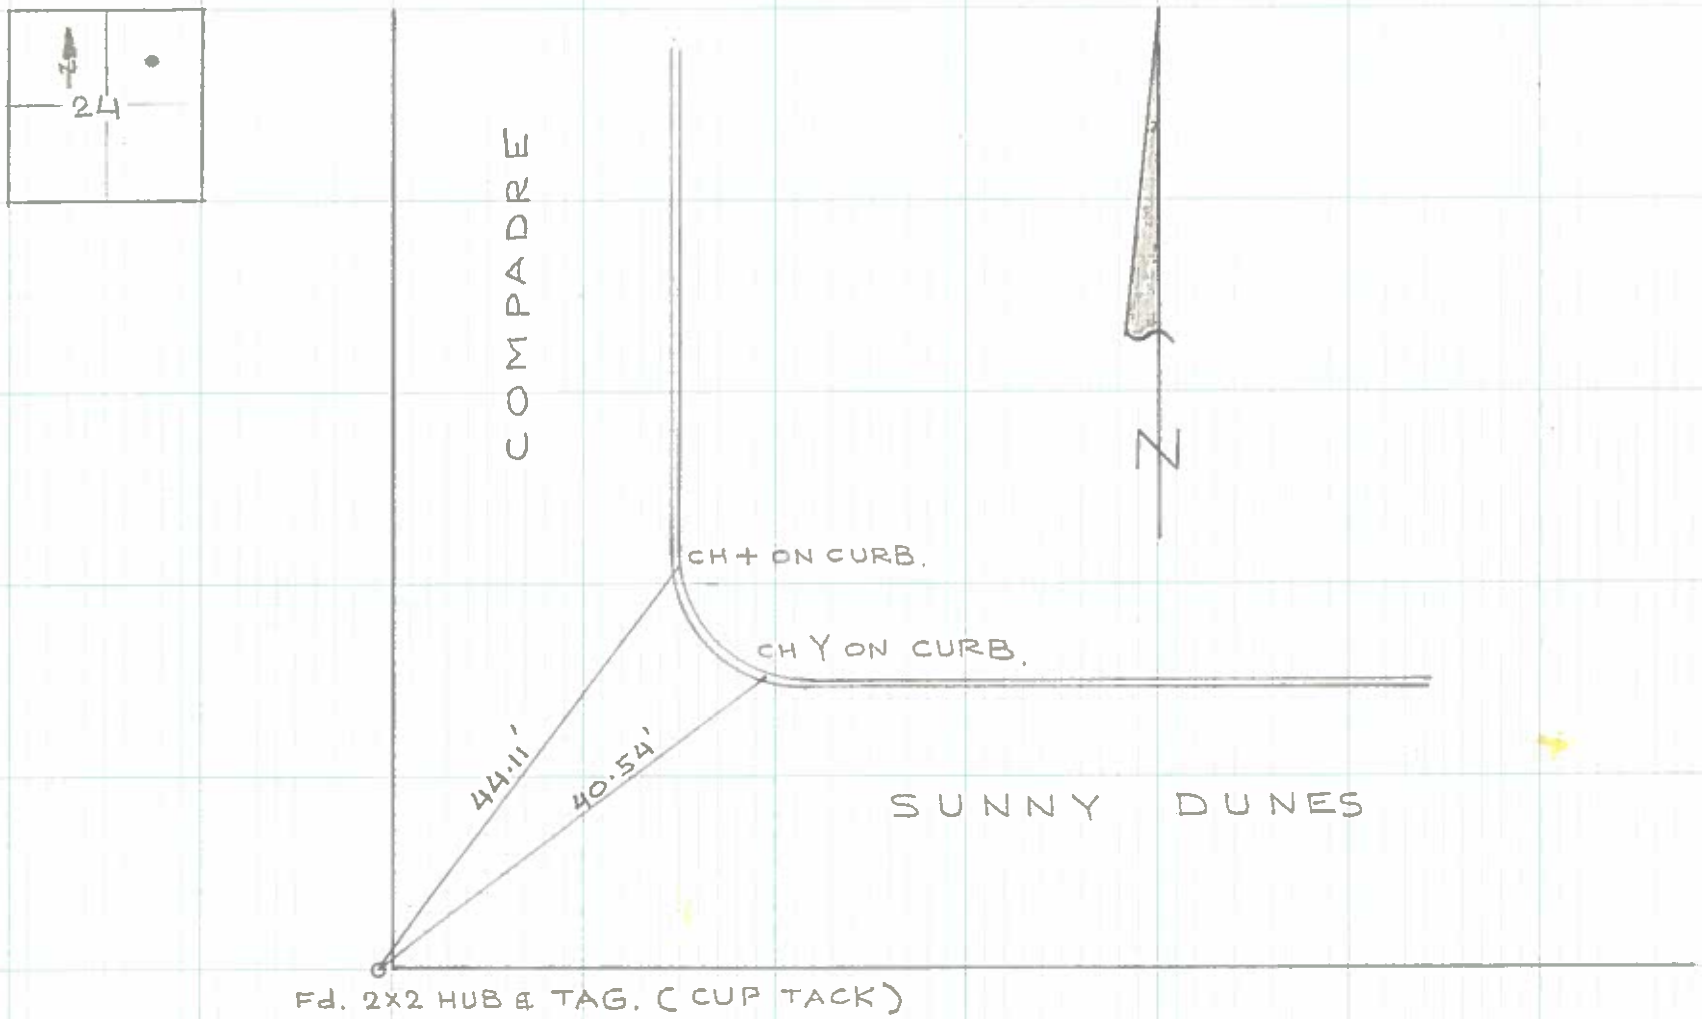

Survey of MON & MESQUITE & CERRITOS

Classification MON TIES

Survey by COLE OWENS

PUBLIC WORKS DEPARTMENT

SECTION 24

From Sta — To Sta. —

Date 12/21/79

(2)

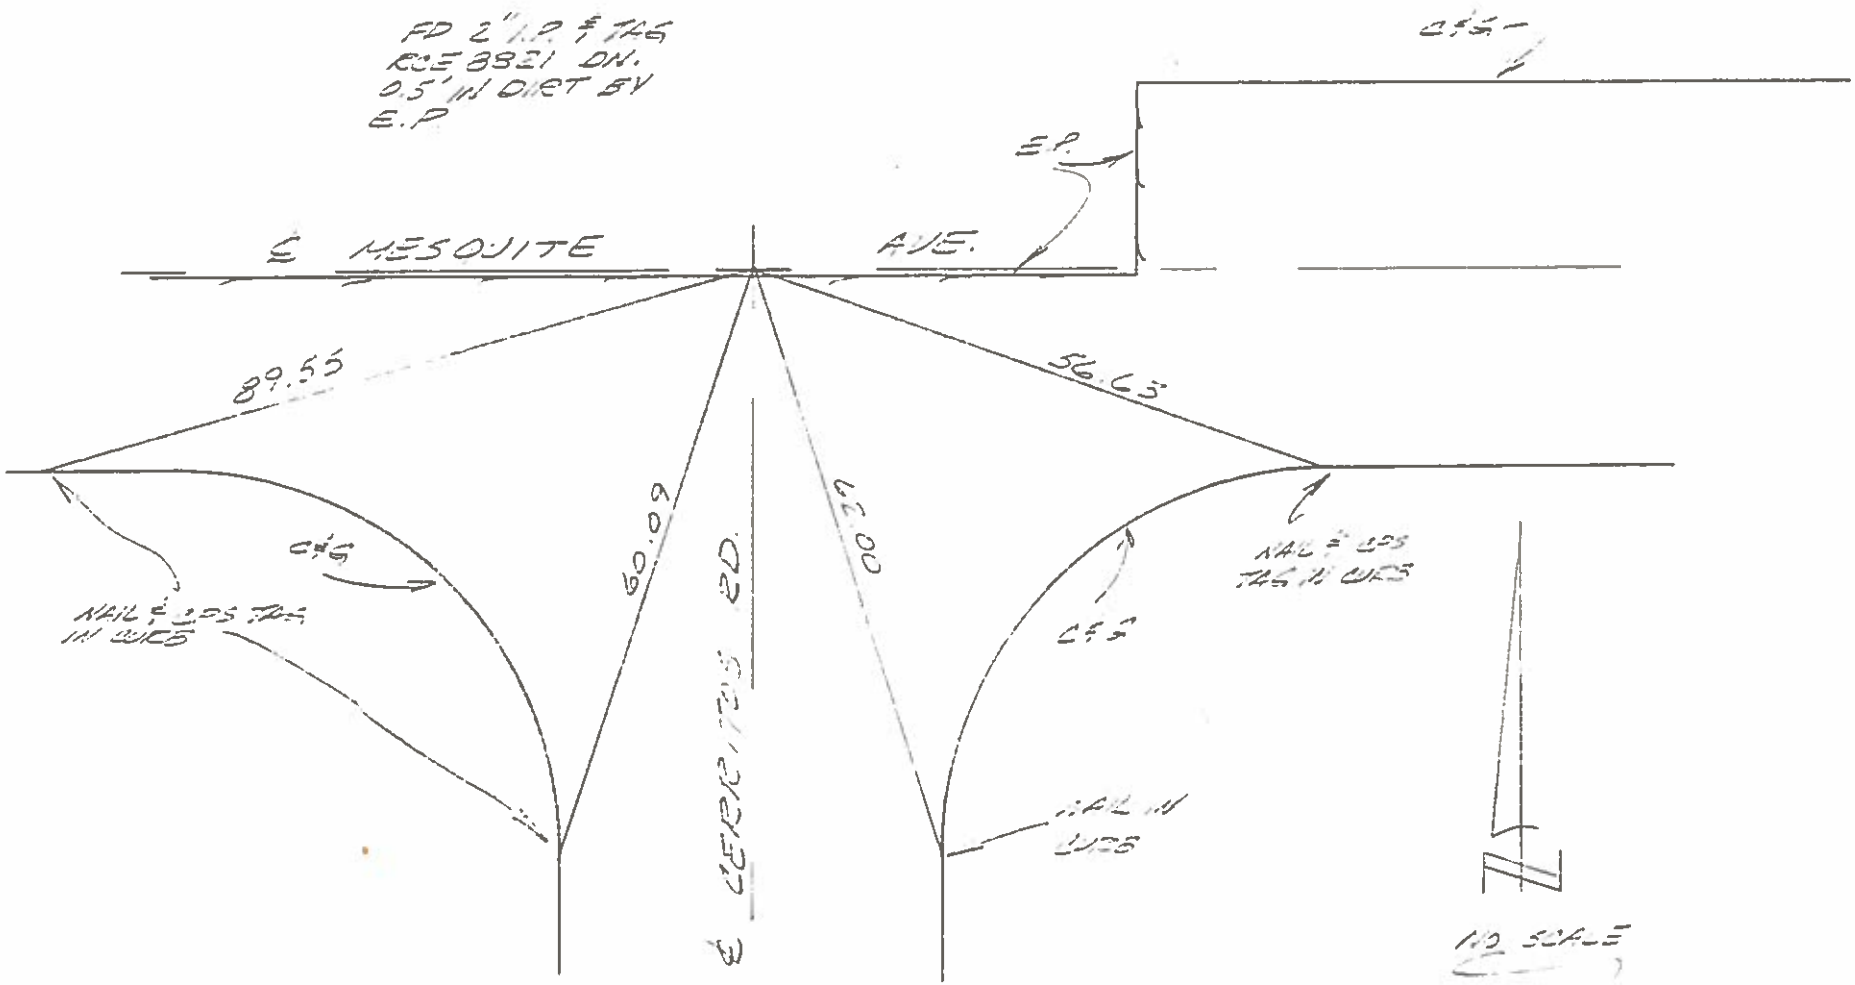

78 ... 207

501-8-P SURVEYOR'S FIELD NOTES
NEW 4-57

CITY OF PALM SPRINGS
PUBLIC WORKS DEPARTMENT

3

Survey of C ¼ Cor Sec 24
Classification Ties
Survey by

From Sta To Sta.
Date March 9 1970

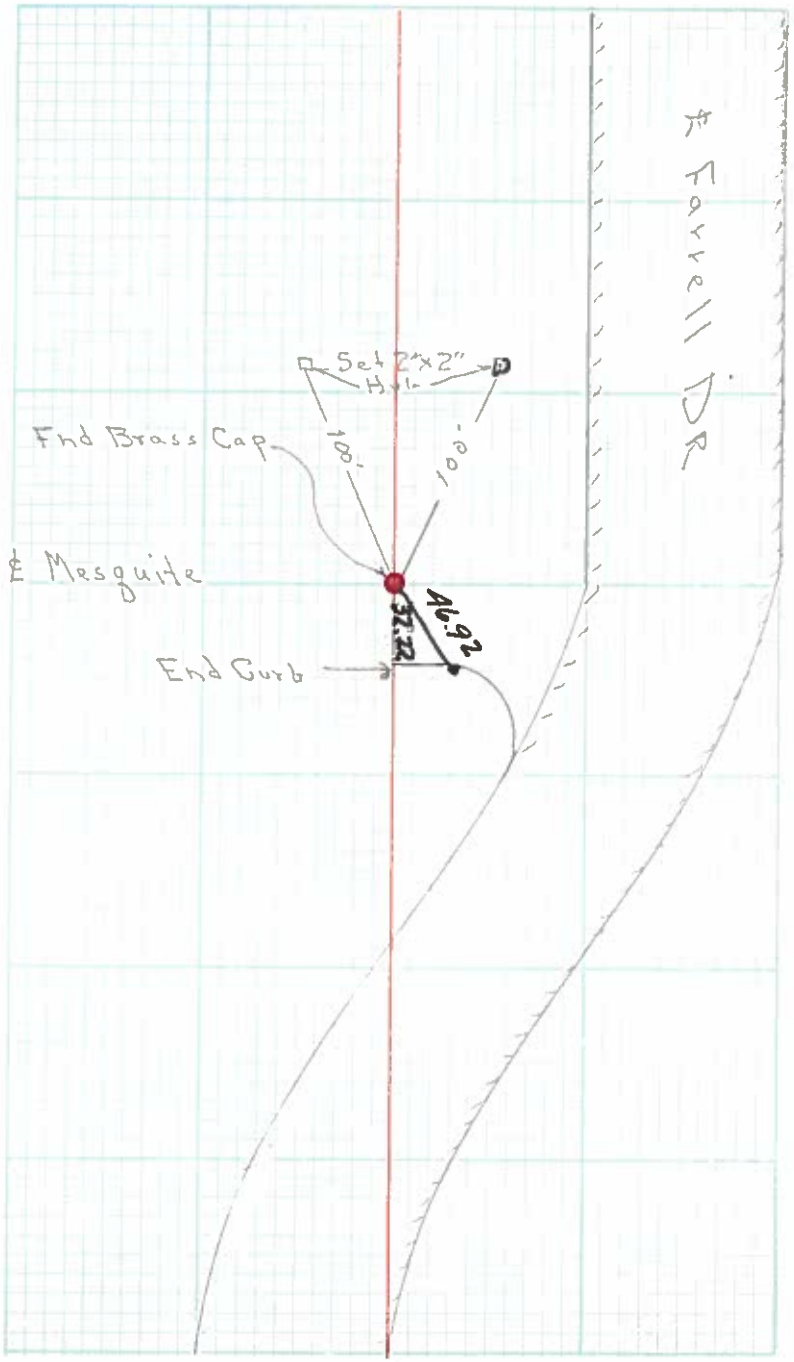

USGS
C ¼ S-24

501-8-P SURVEYOR'S FIELD NOTES
NEW 4-57

CITY OF PALM SPRINGS
PUBLIC WORKS DEPARTMENT

(SEC. 24)

Survey of FARRELL DR. @ SAN MATEO & MESQUITE

Classification RESET ℄ MONUMENTS

Survey by MOHLER - SHUMAN - COLE

From Sta To Sta.

Date 1-27-71

4

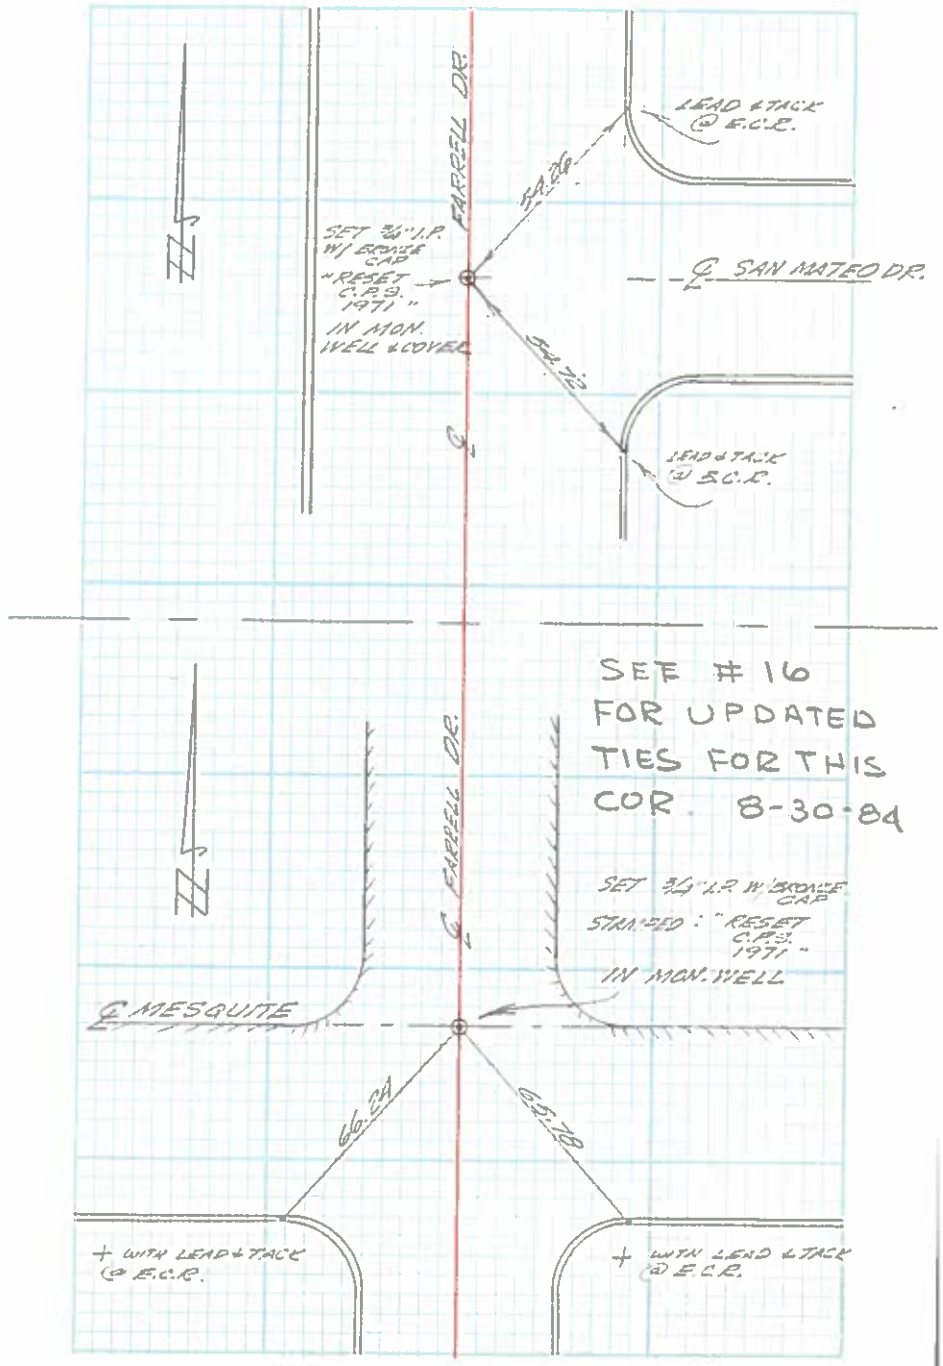

U.S. ARTIST SCHEDULE IV SEC 1

℄ MONUMENT TIES

(24)

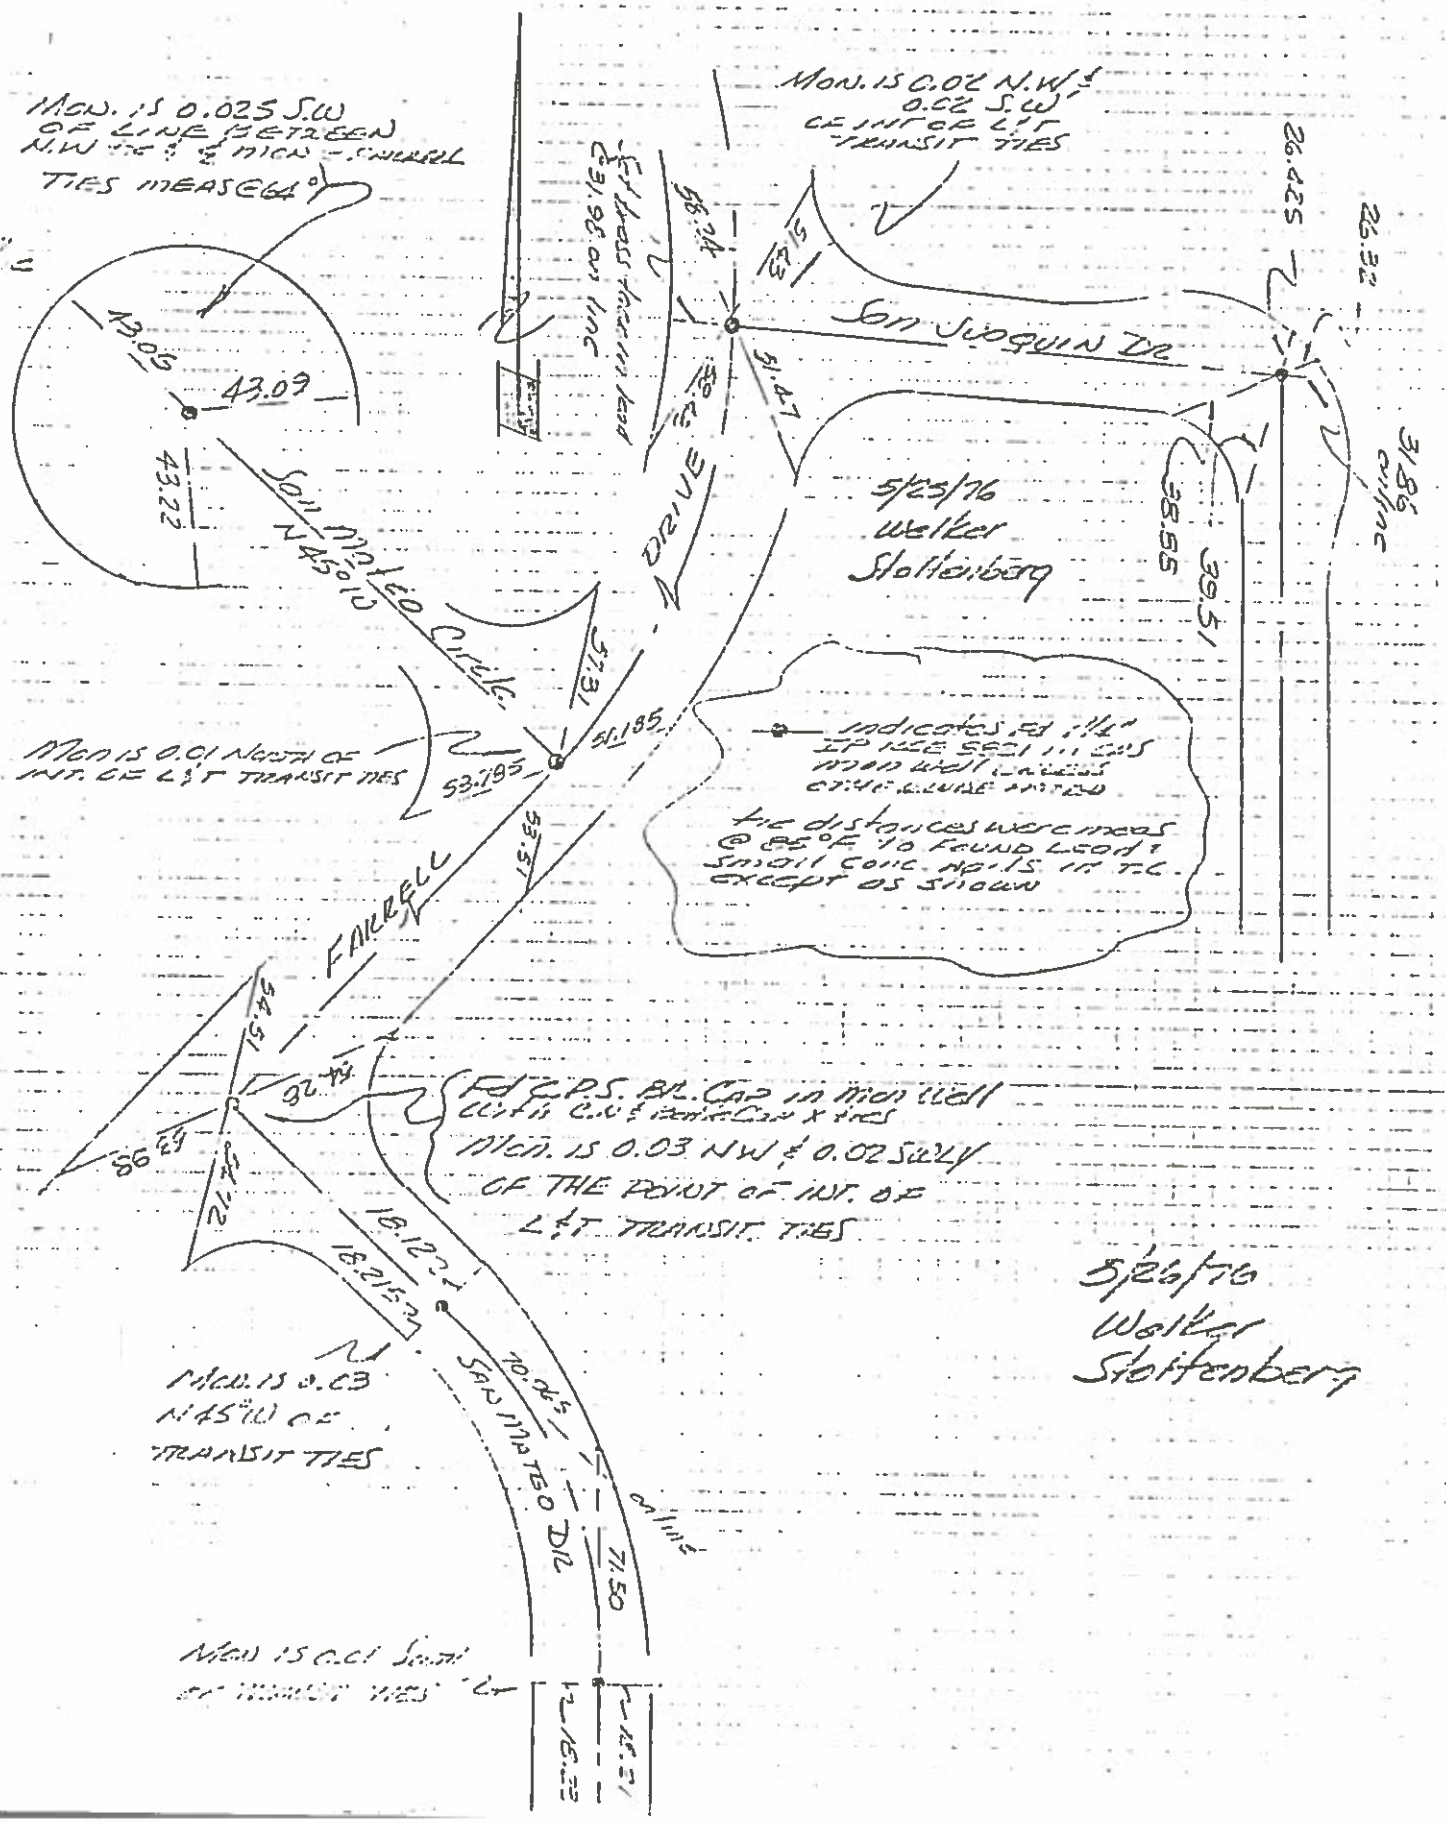

(5)

Survey of TIES

Classification [illegible] SECTION 24

Survey by COLE & MAINWELL

PUBLIC WORKS DEPARTMENT

SEC. 24

From Sta To Sta.

Date [illegible]

(6)

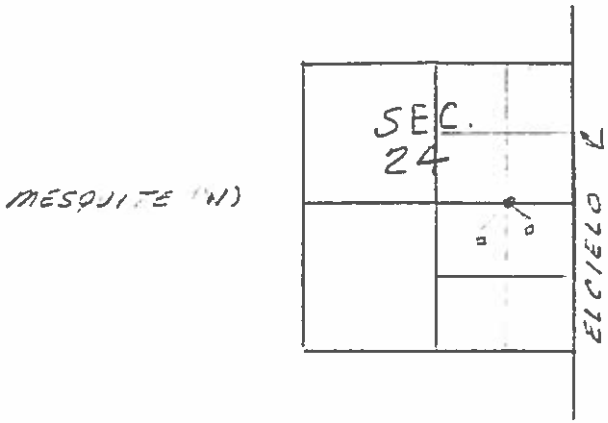

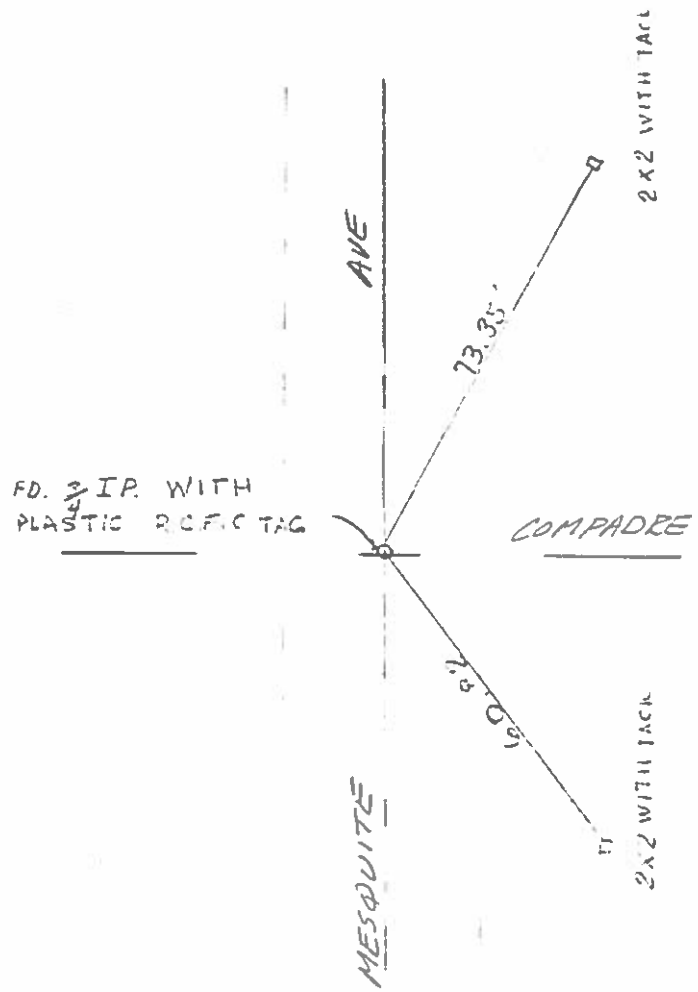

NO SCALE

SEC 24

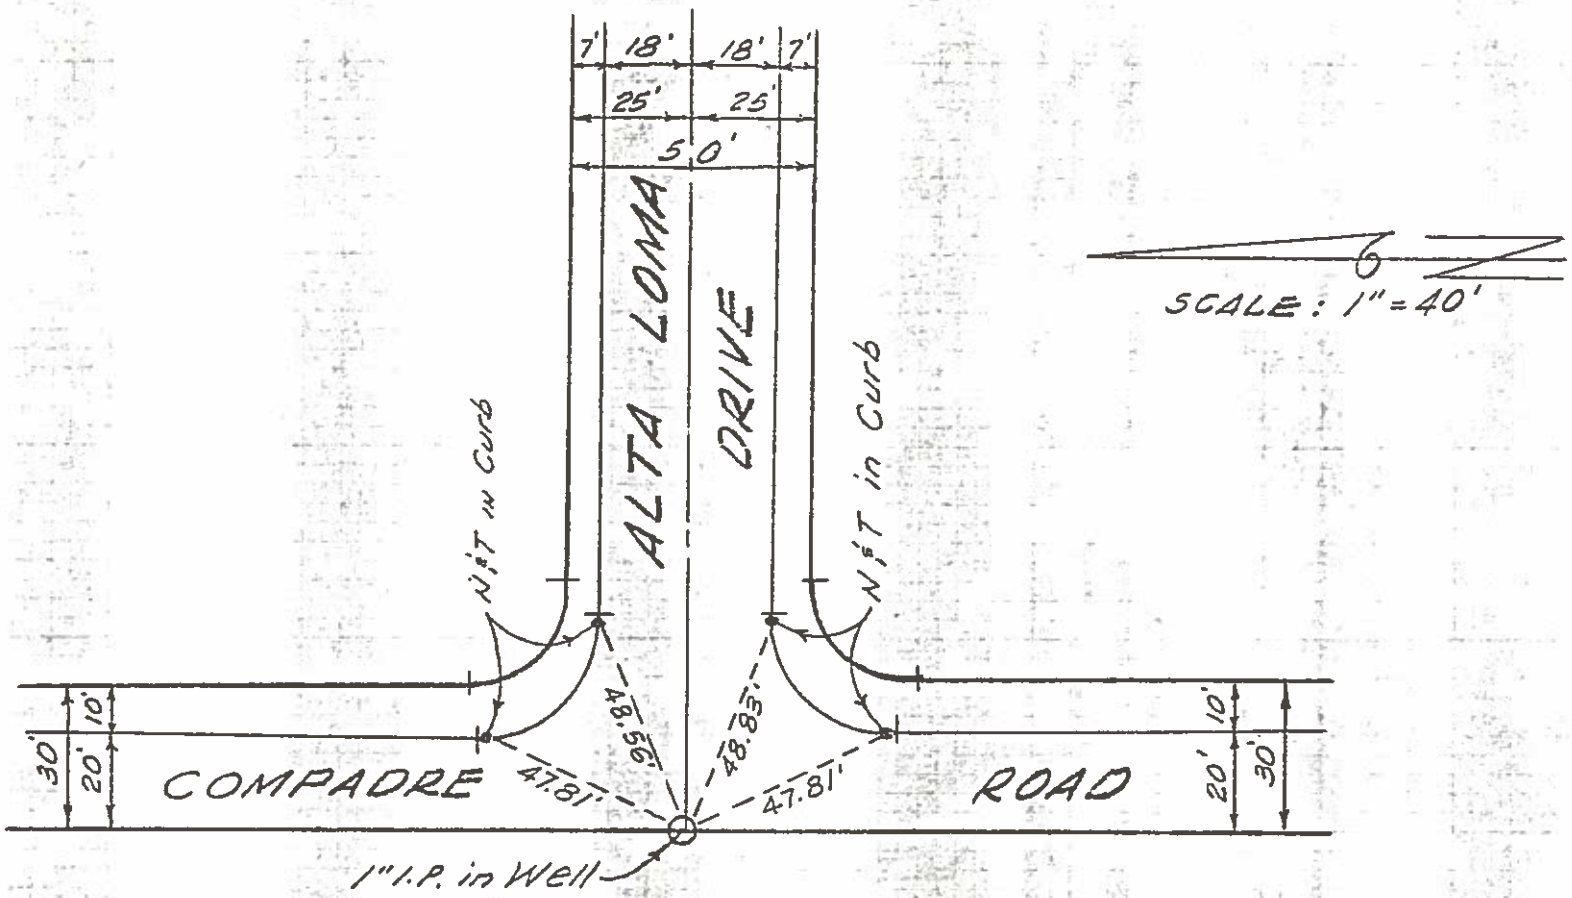

CENTERLINE TIES
TRACT NO. 5297

KWL ASSOCIATES
37153 FERBER DR.
RANCHO MIRAGE, CA.
TEL. 328-2913

SEC 24

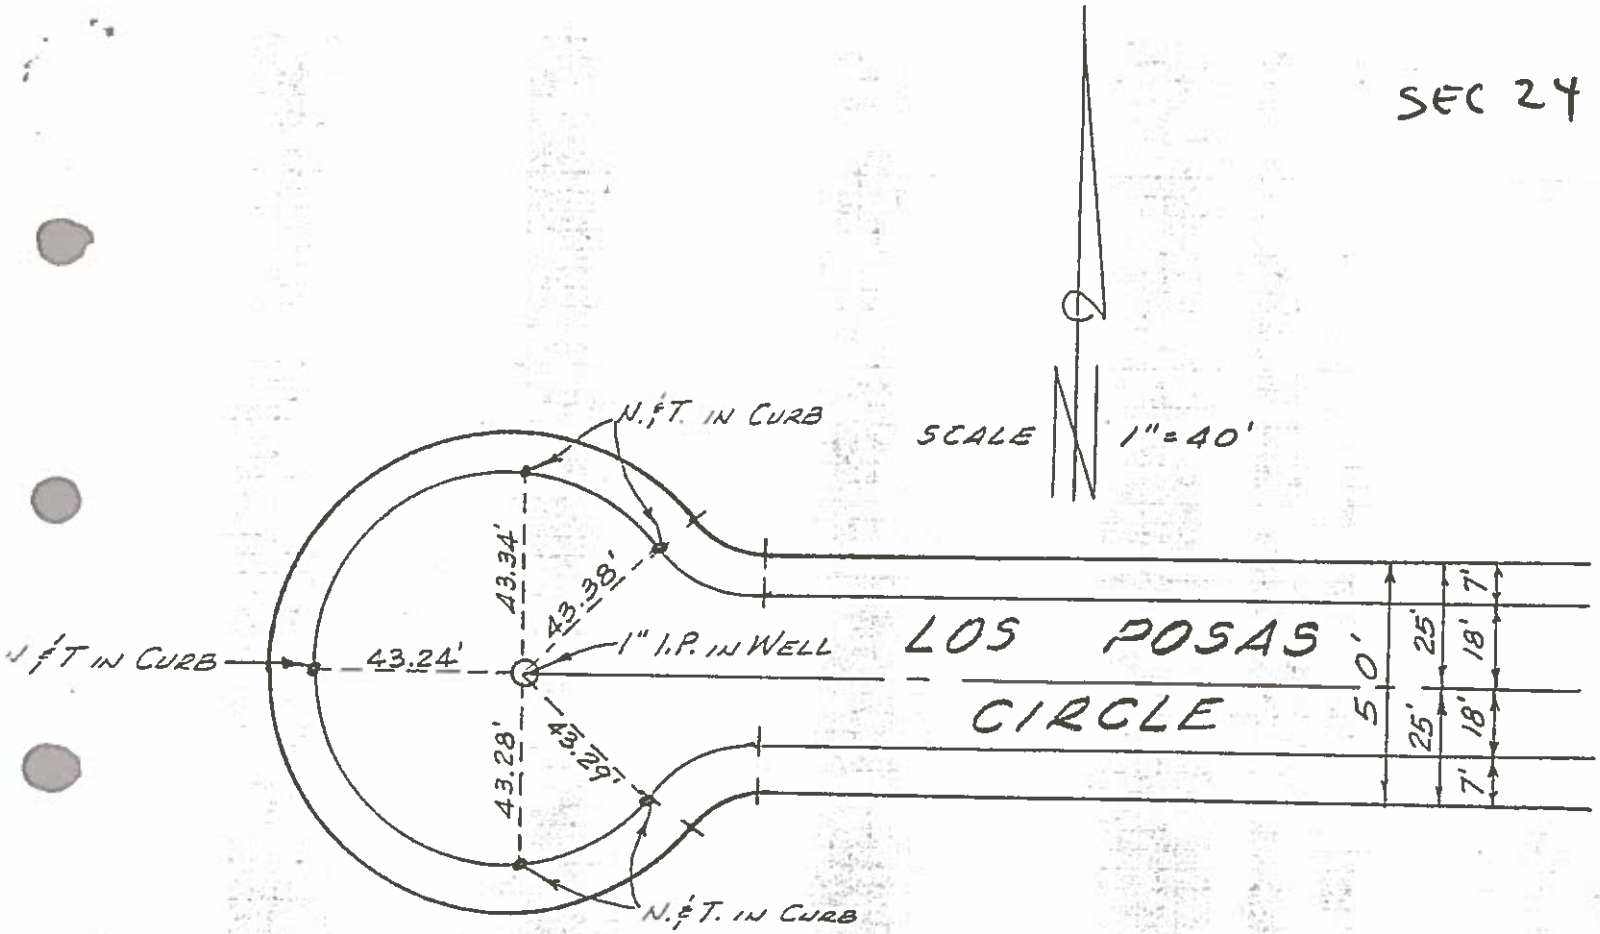

CENTERLINE TIES
TRACT NO. 5297

KWL ASSOCIATES
37153 FERBER DR.
RANCHO MIRAGE, CA.
TEL. 328-2913

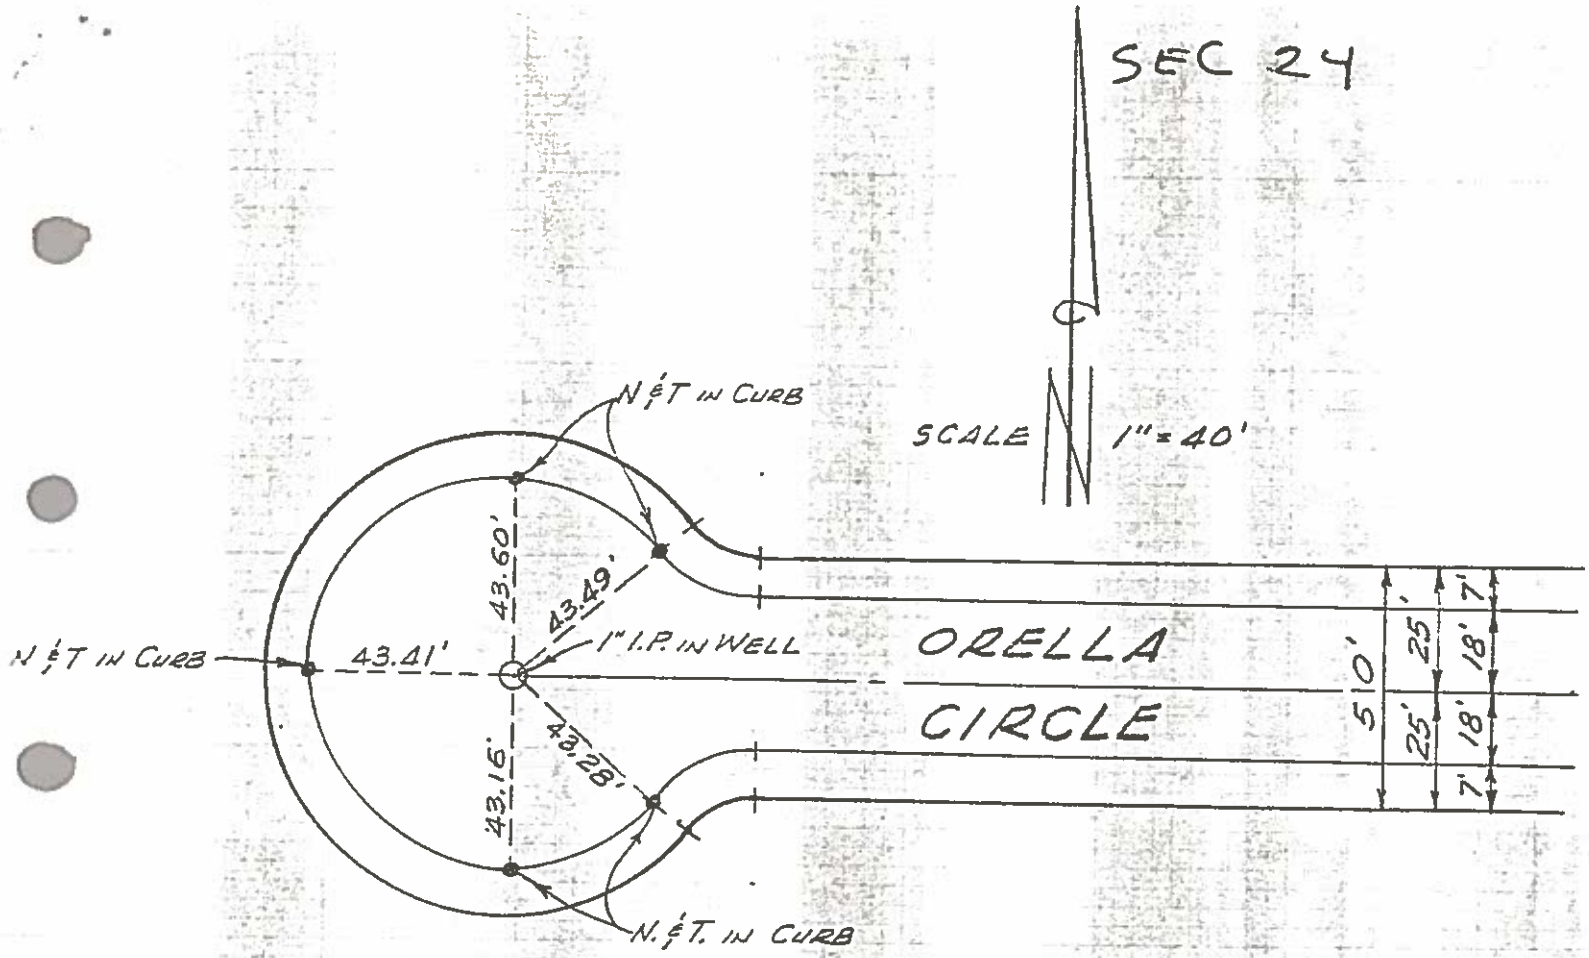

CENTERLINE TIES
TRACT NO. 5297

KWL ASSOCIATES
37153 FERBER DR.
RANCHO MIRAGE, CA.
TEL. 328-2913

CITY OF PALM SPRINGS
PUBLIC WORKS DEPARTMENT

Survey of TIES TO MONUMENTS
Classification C¼ OF SW¼ SEC 24.
Survey by A.B. S.P. J.M.

From Sta
To Sta. 8 [redacted]
Date 2 - 22 - 72

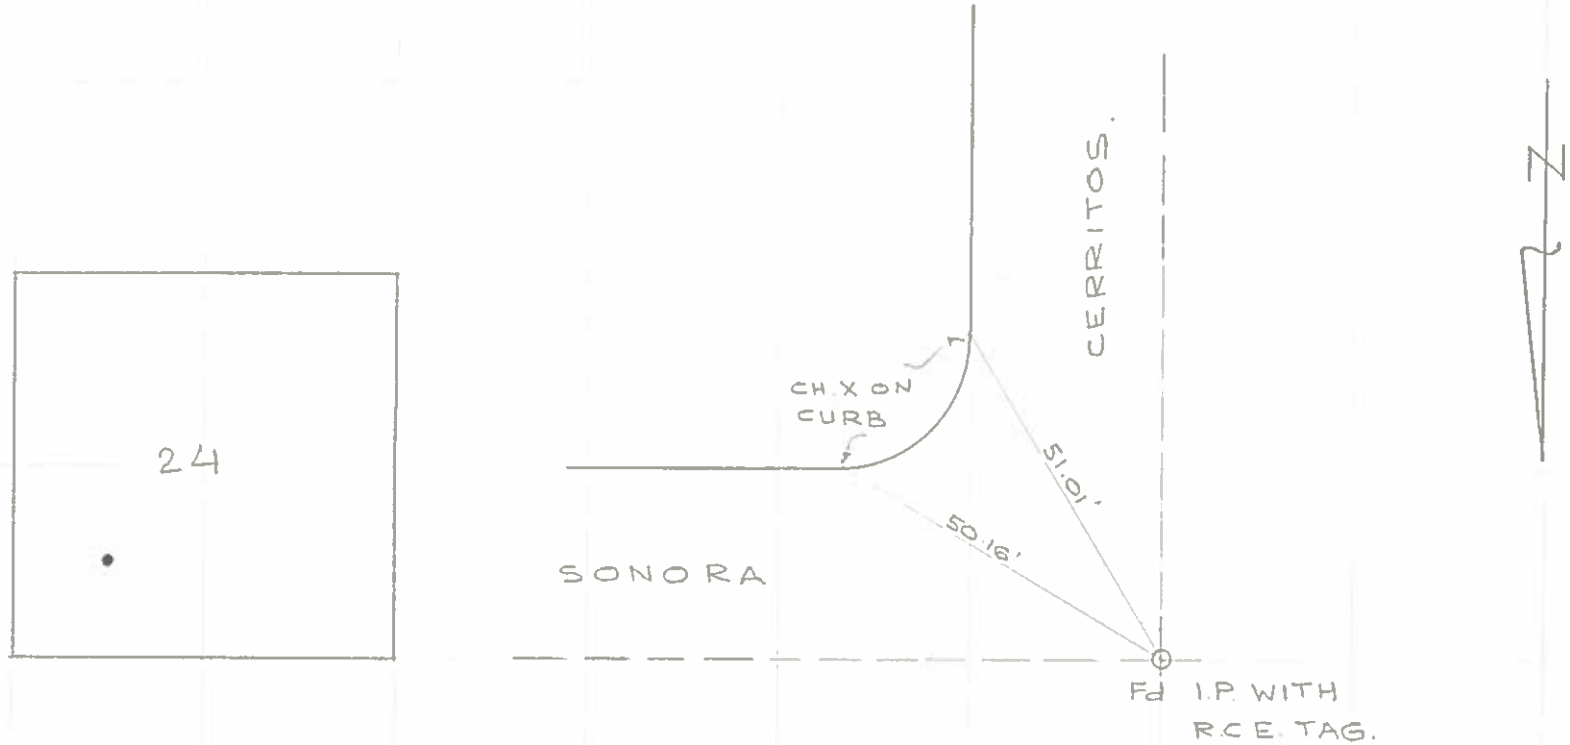

Survey of TIES TO MON.
Classification E 1/16 OF SW 1/4 SEC. 24
Survey by A.B. S.P. J.M.

CITY OF PALM SPRINGS
PUBLIC WORKS DEPARTMENT

SUNNY, WINDY & COOL
From Sta To Sta. 9
Date 2-29-1972

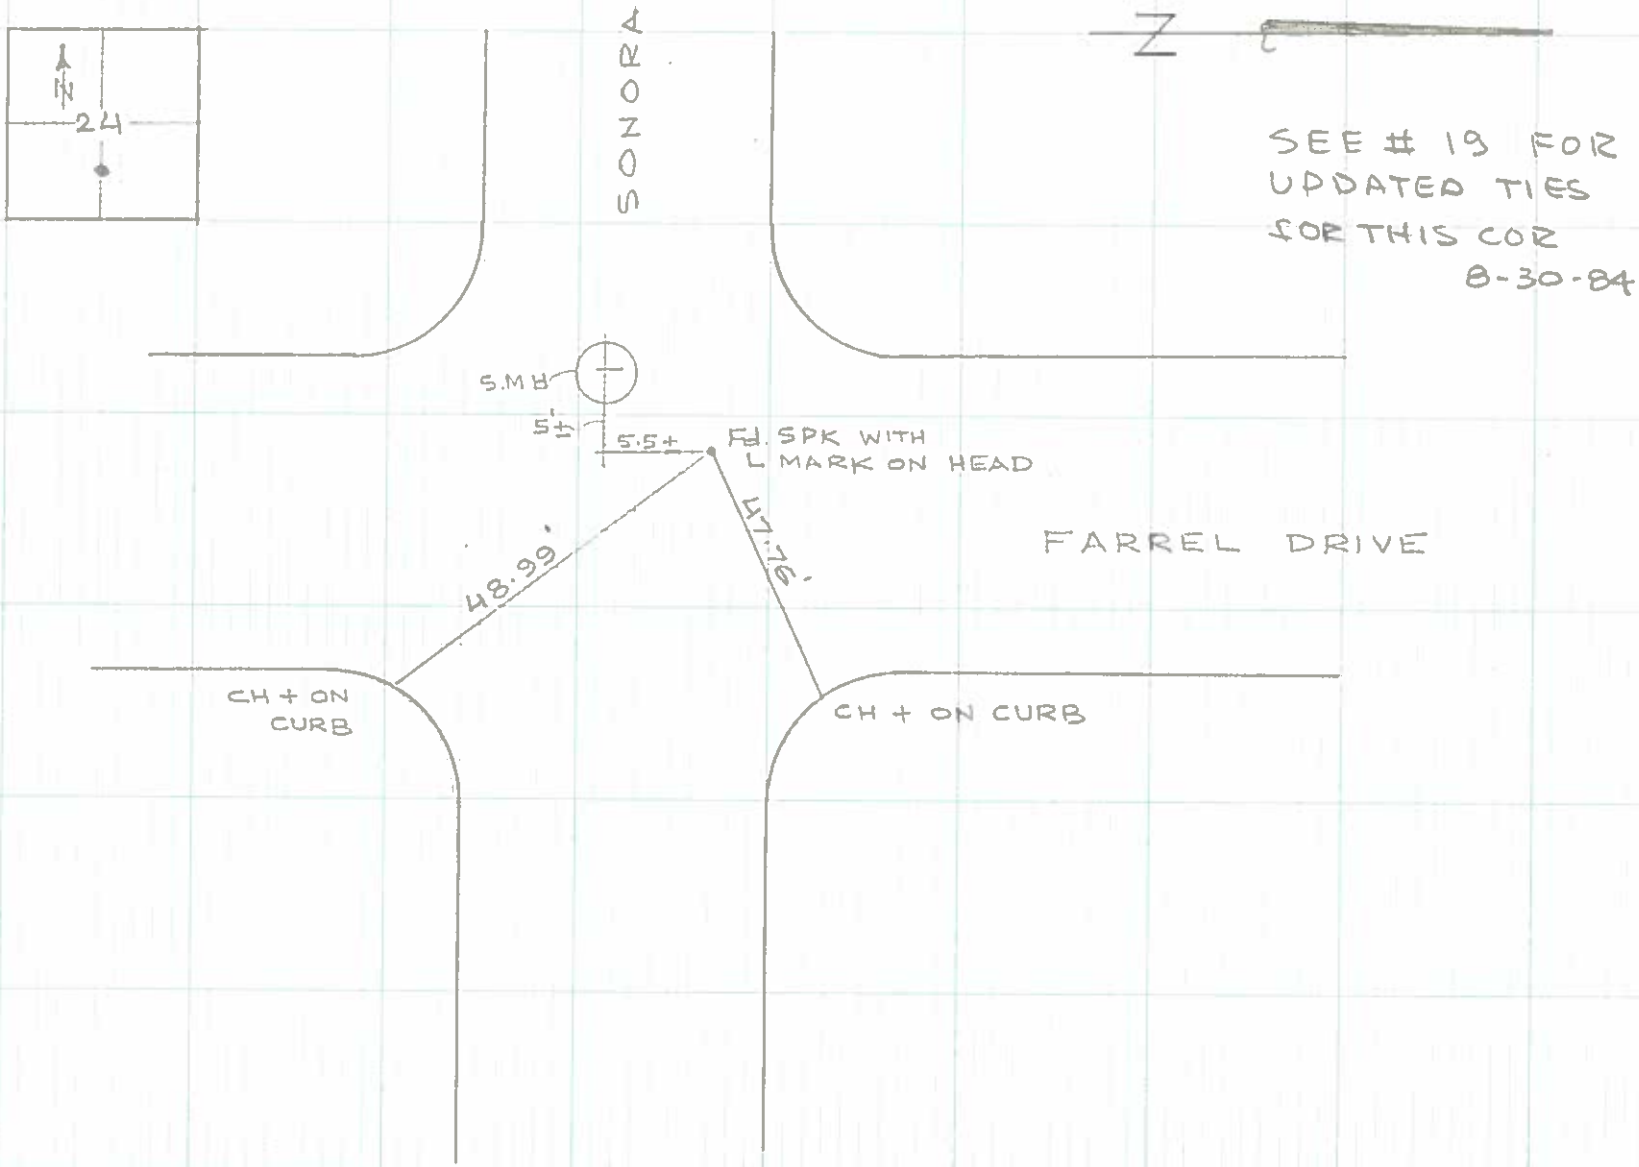

SURVEY FO EHRLICH JOB 2593

CREW – [illegible] LOCATION – SE T R SI OF 3

NOTE: TIES. TRK 416 DATE 3/8/79

SEC 24

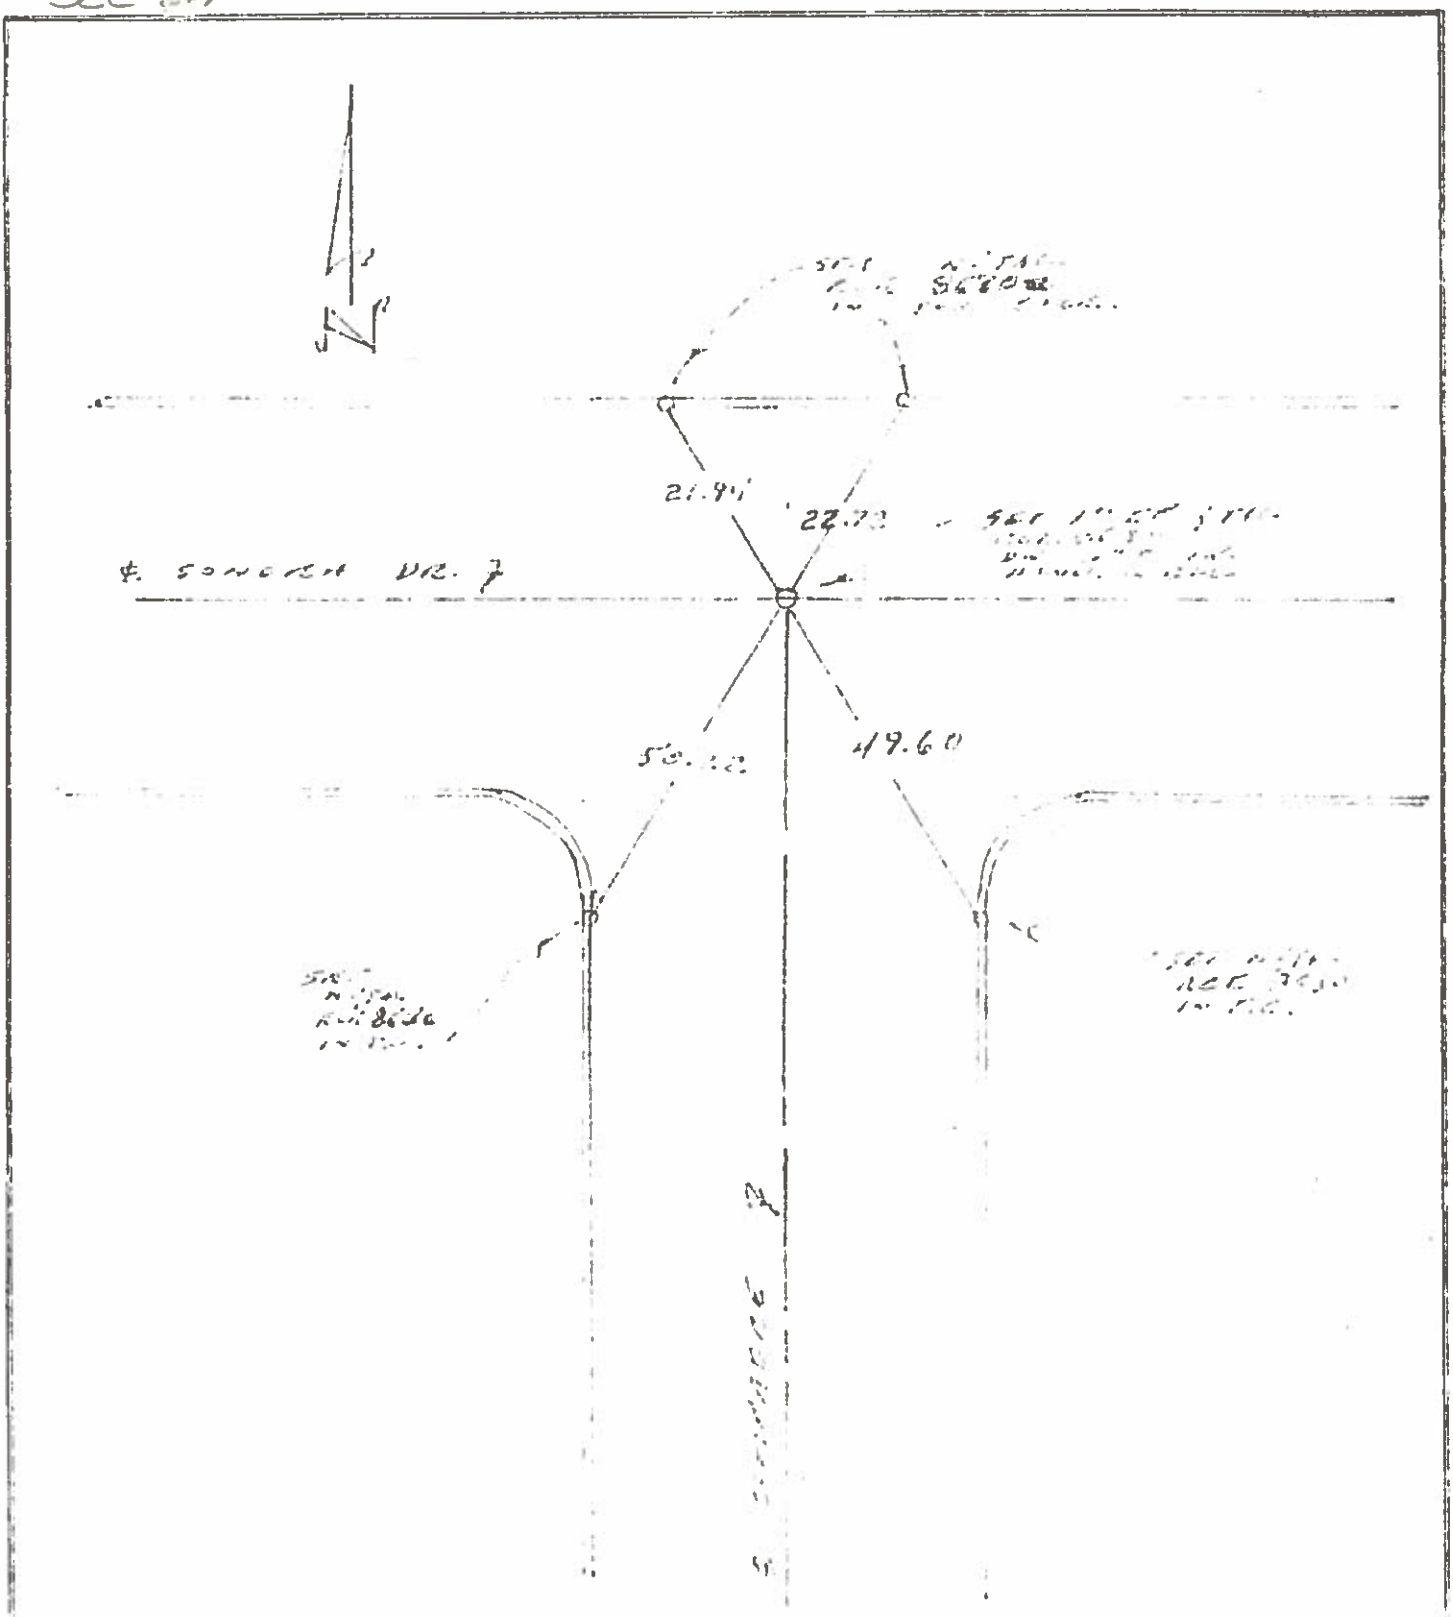

Hallmark Engineering, Inc.
1007-A S. PALM CANYON
PALM SPRINGS CAL 92262

10

SURVEY FO EHRLICH JOB NO 2 5 1 3

CREW – BROWN LOCATION – SE T R S 2 OF 3

NOTE: TRACT # 9416 ℄ TIES DA 3/8/79

SEC 24

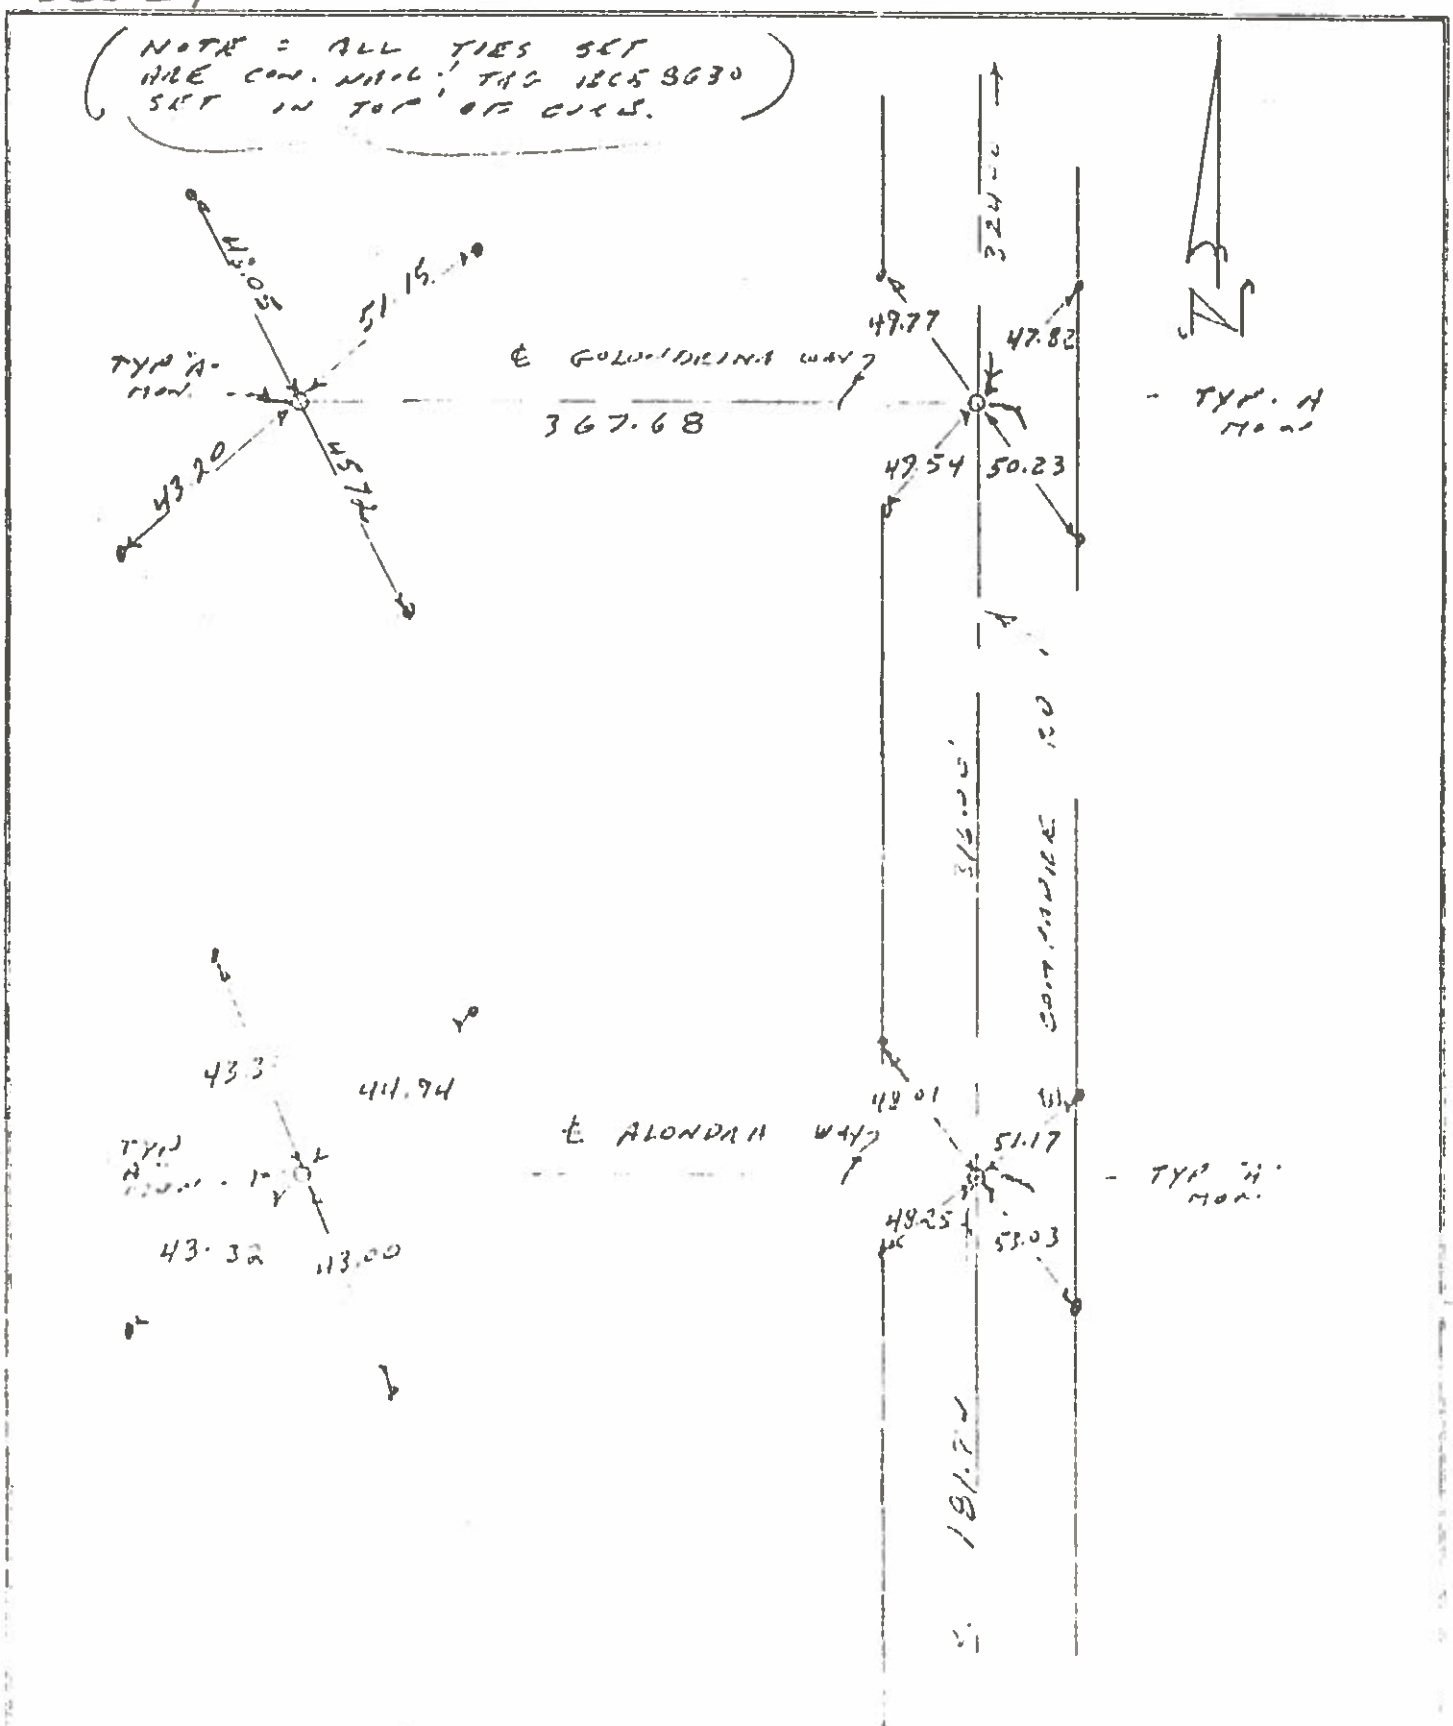

Inc.
PALM SPRINGS, CAL. 92262

10

SURVEY FOR EHRLICH

CREW – [illegible] – BROWN LOCATION – SE[illegible] T[illegible] R[illegible]

NOTE: TR # 9416 ℄ TIES.

JOB NO. 2515

SH[illegible] 3 OF 3

DA[illegible] 3/8/79

SEC 24

NOTE: ALL TIES SET ARE CON NAIL & TAG RCE 8630 SET IN TOP CURB.

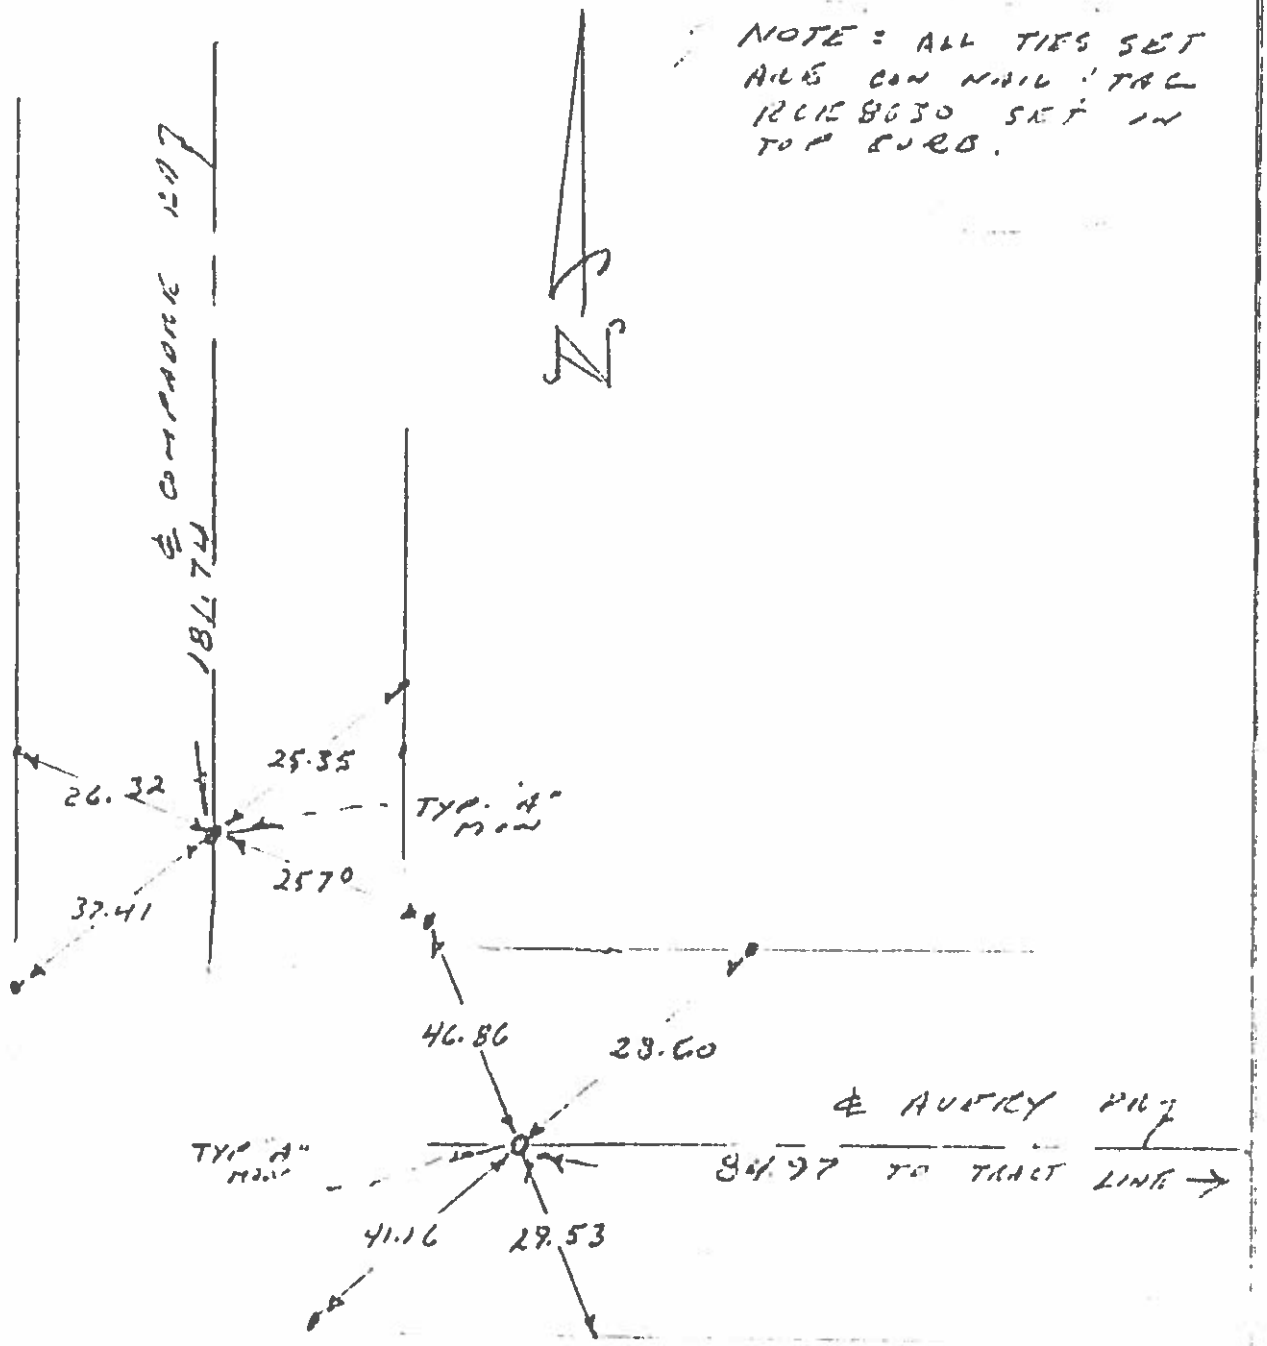

Hallmark Engineering, Inc.
1007-A S PALM CANYON
PALM SPRINGS, CAL. 92262

10

SEC 24

(11)

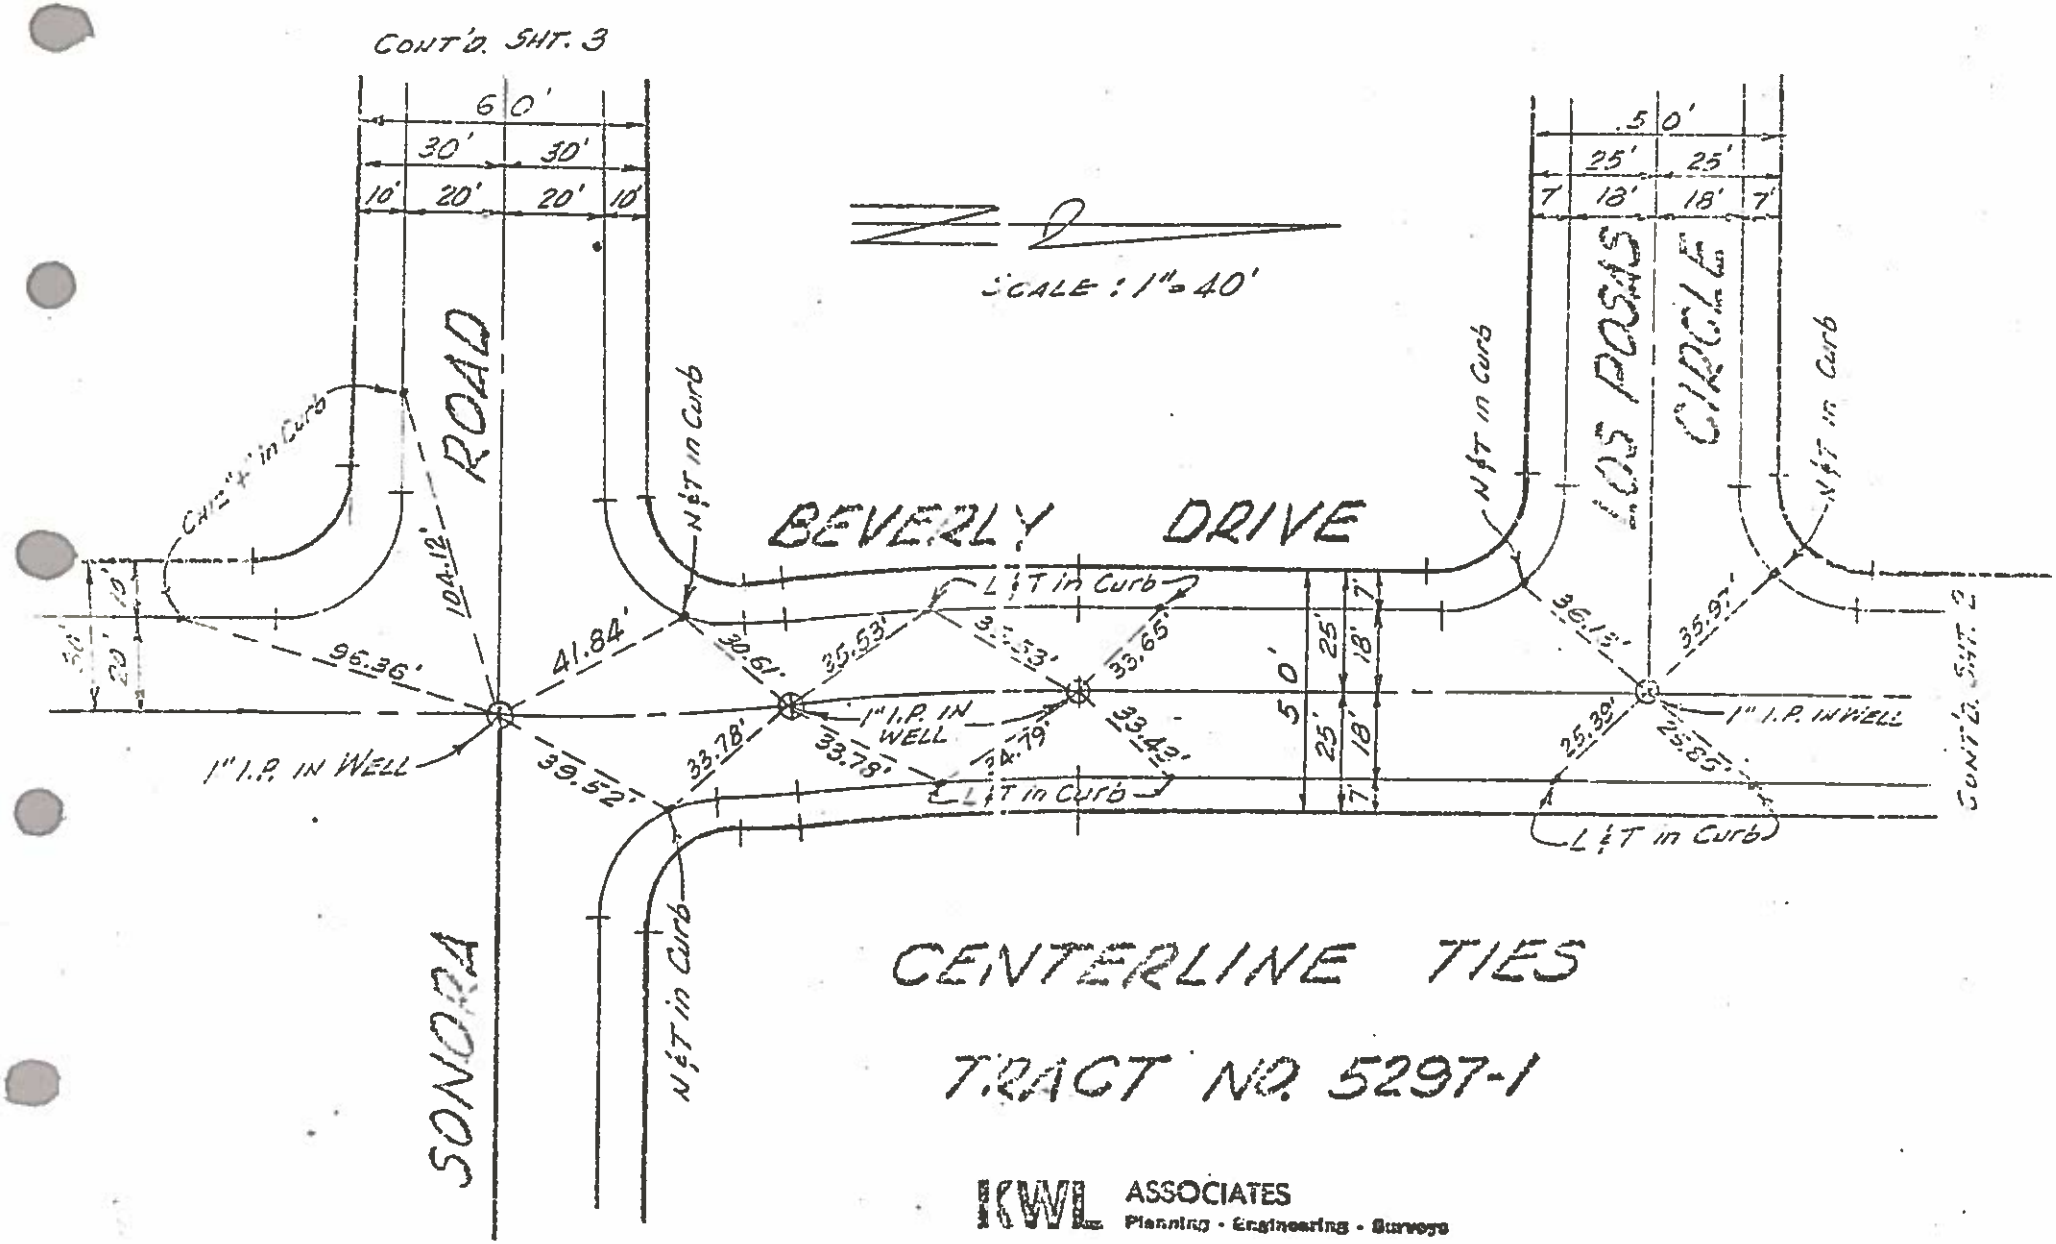

CENTERLINE TIES

TRACT NO. 5297-1

KWL ASSOCIATES
Planning · Engineering · Surveys
PALMS TO PINES PLAZA
72-811 HWY. 111-SUITE 204
PALM DESERT, CALIF. 92260

SEC. 24 (11)

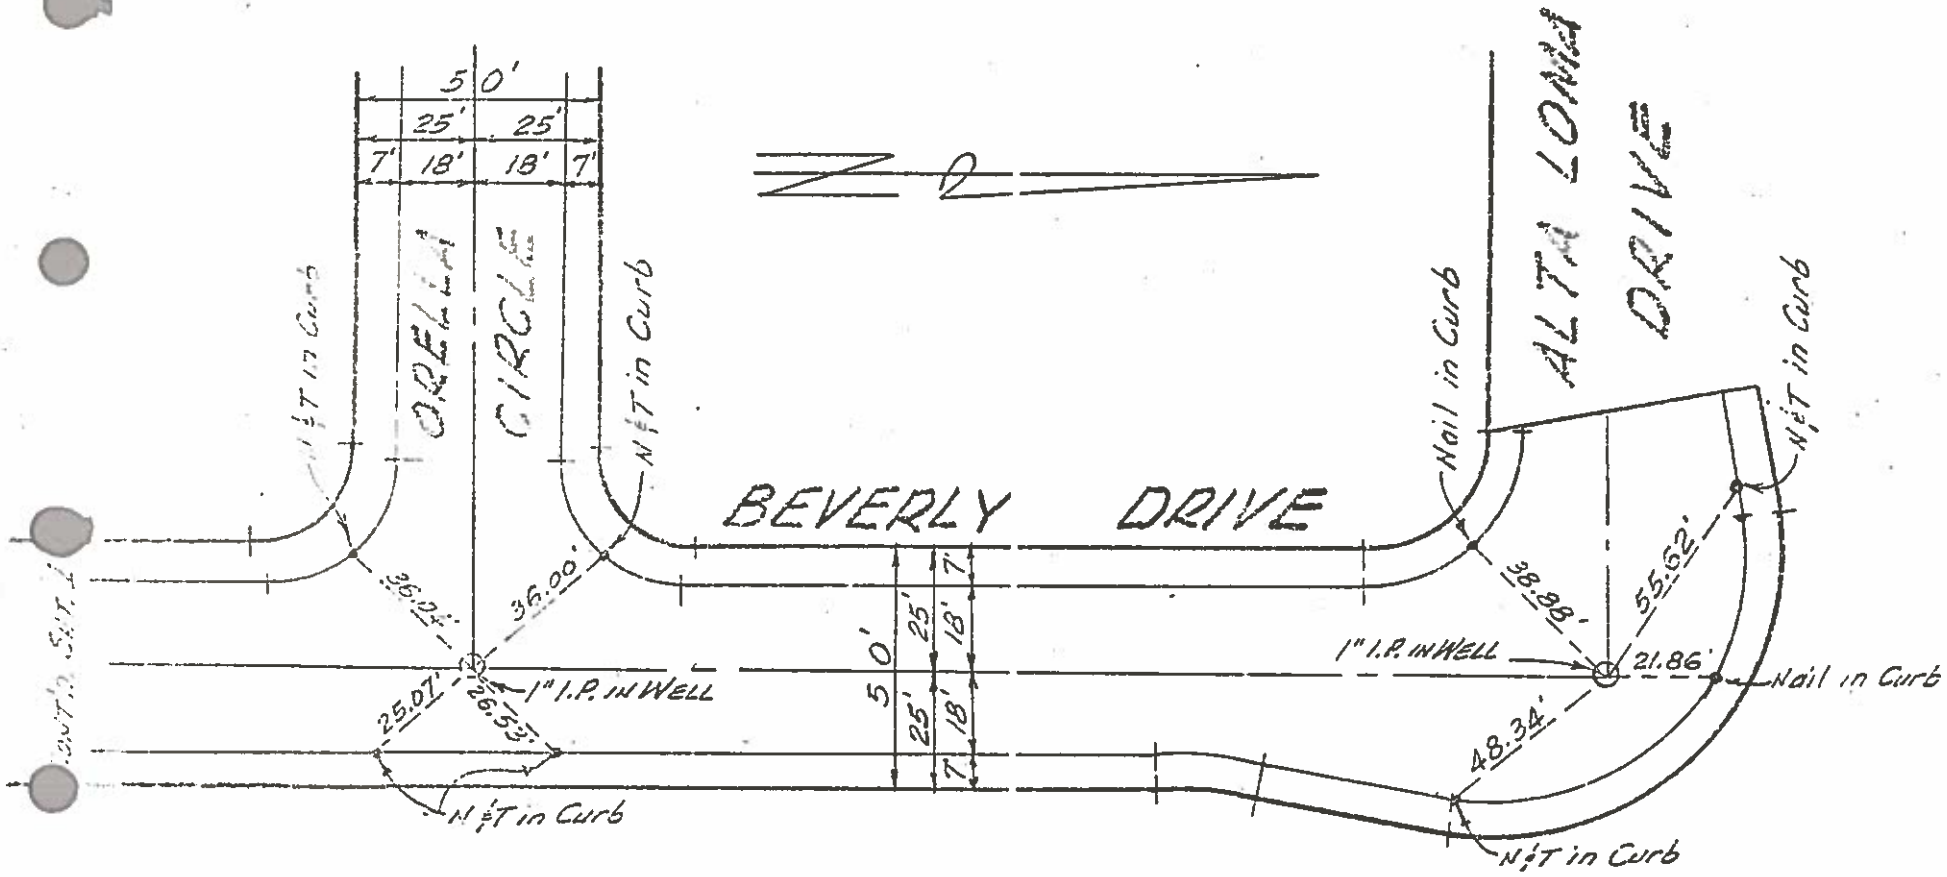

CENTERLINE TIES

TRACT NO 5297-1

KWL ASSOCIATES
Planning · Engineering · Surveys
PALMS TO PINES PLAZA
72-811 HWY. 111-SUITE 204
PALM DESERT, CALIF. 92260

SEC 24 (11)

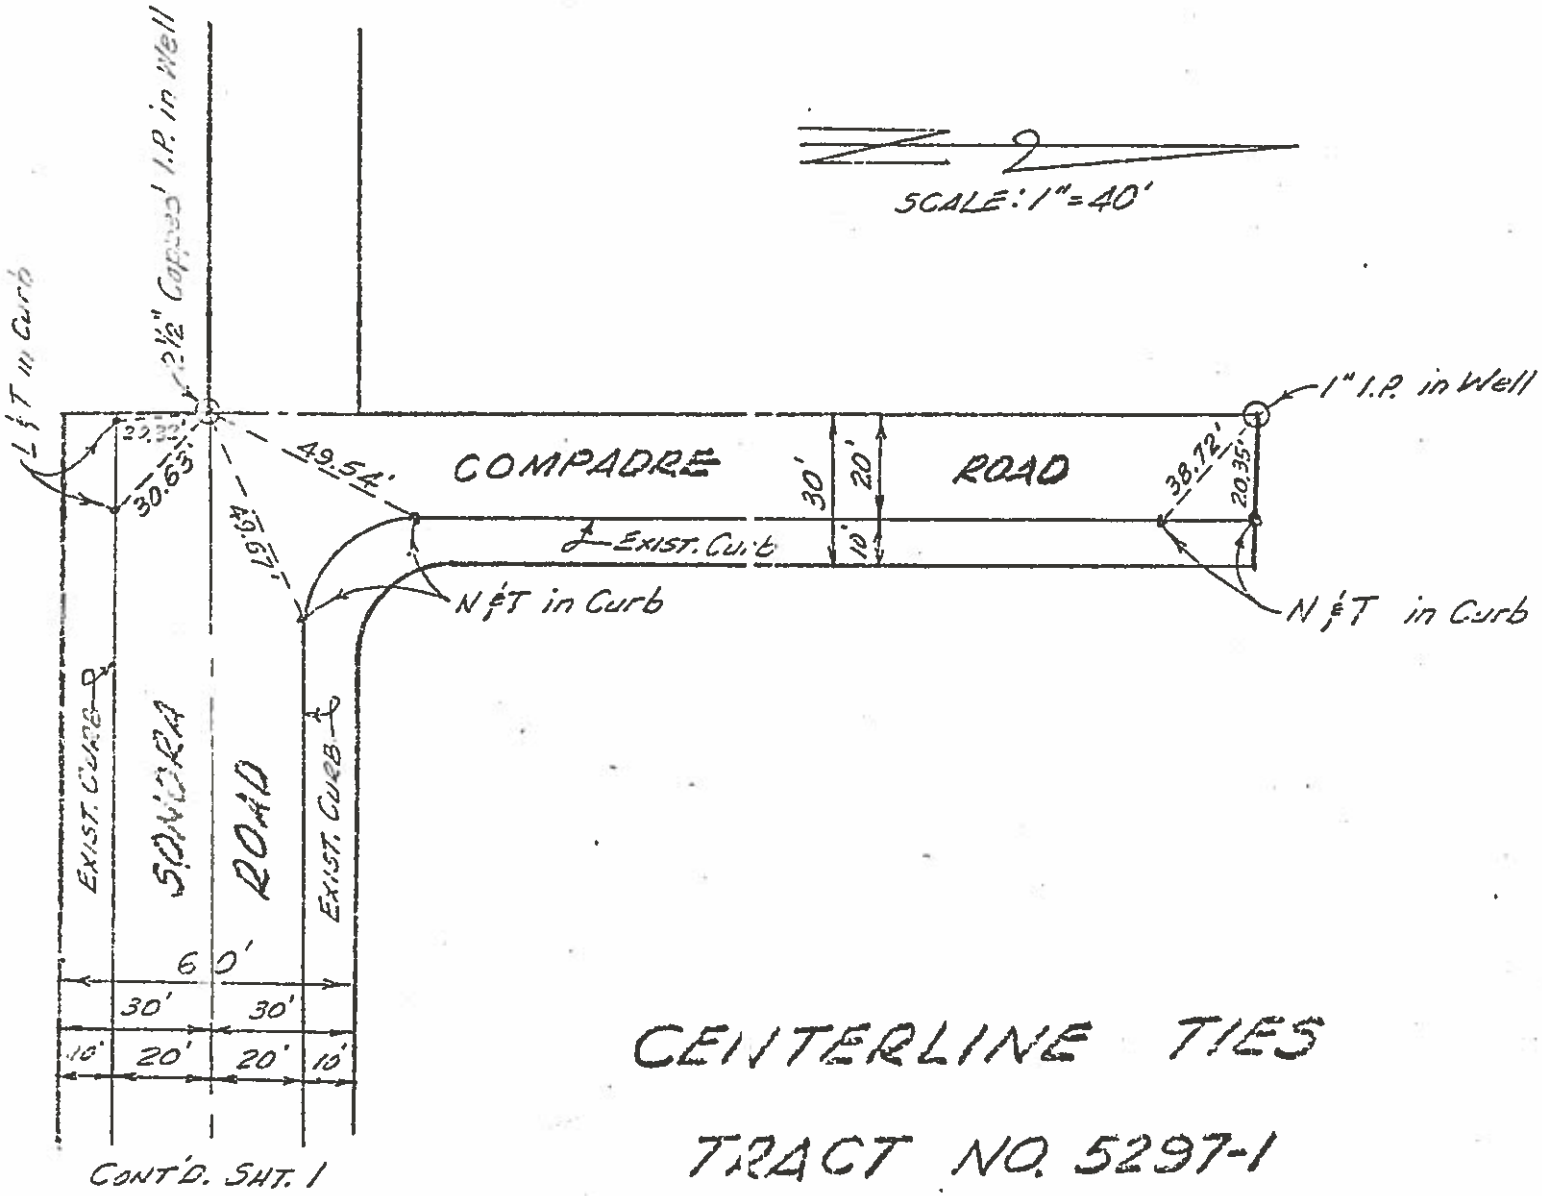

CENTERLINE TIES

TRACT NO. 5297-1

KWL ASSOCIATES
Planning - Engineering - Surveys
PALMS TO PINES PLAZA
72-811 HWY. 111-SUITE 204
PALM DESERT, CALIF. 92260

24

9-1-16
Loss: Monument ties in Sec. 4 area. Note wells & pipes which may be knocked out.
FILE
Bob

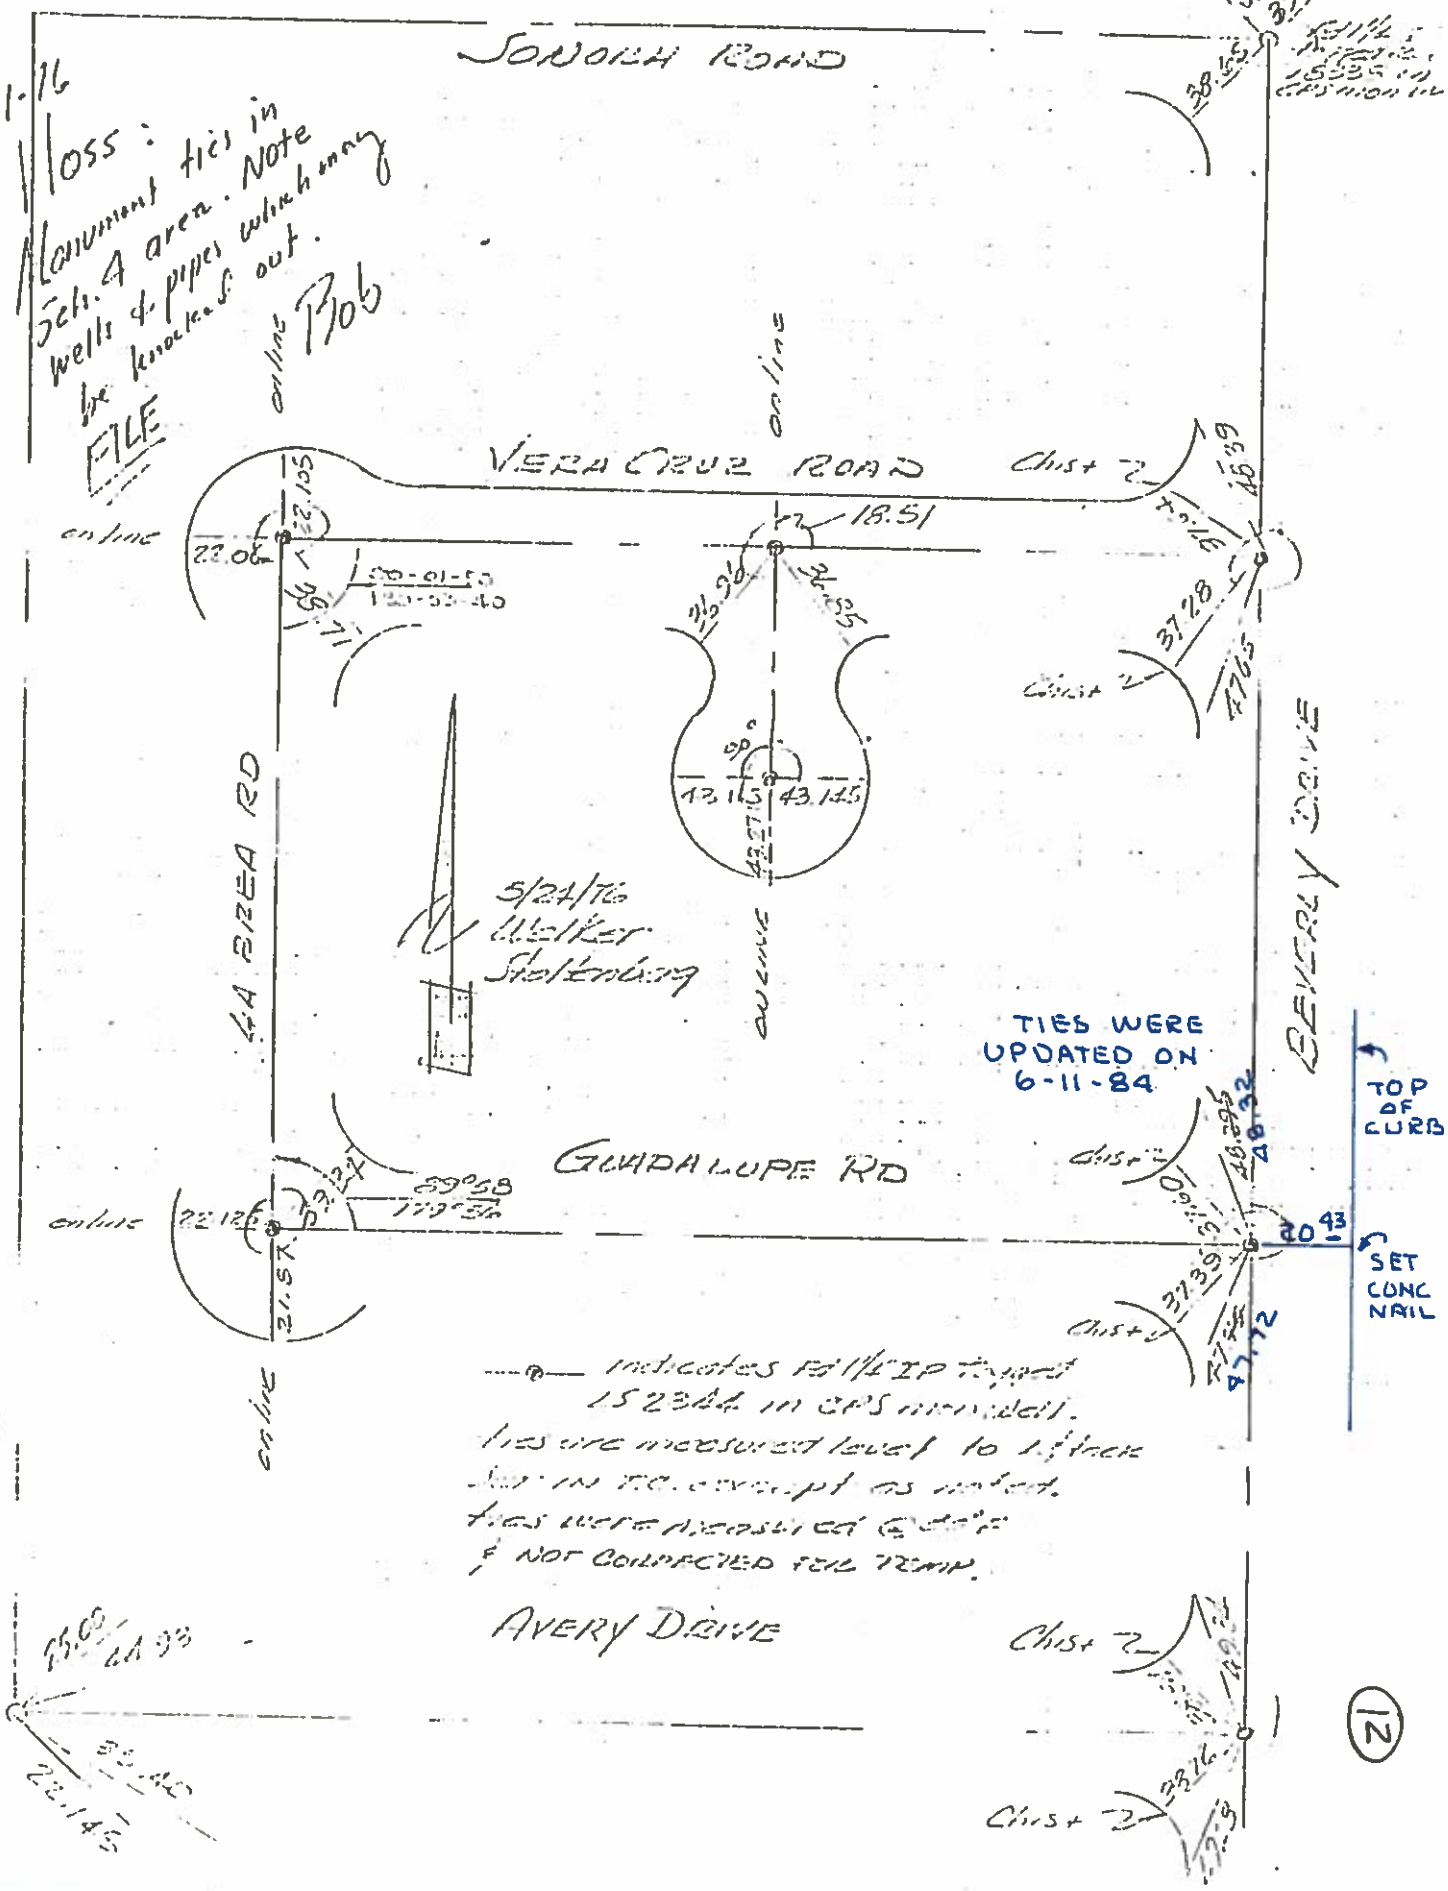

12

IN THE CITY OF PALM SPRINGS

SHEET 1 OF 1

TRACT NO 9619

SEC 24

BEING A PORTION OF THE S.E. 1/4 OF THE S.W. 1/4 OF SECTION 24, T.4S., R.4E., S.B.B.&M.

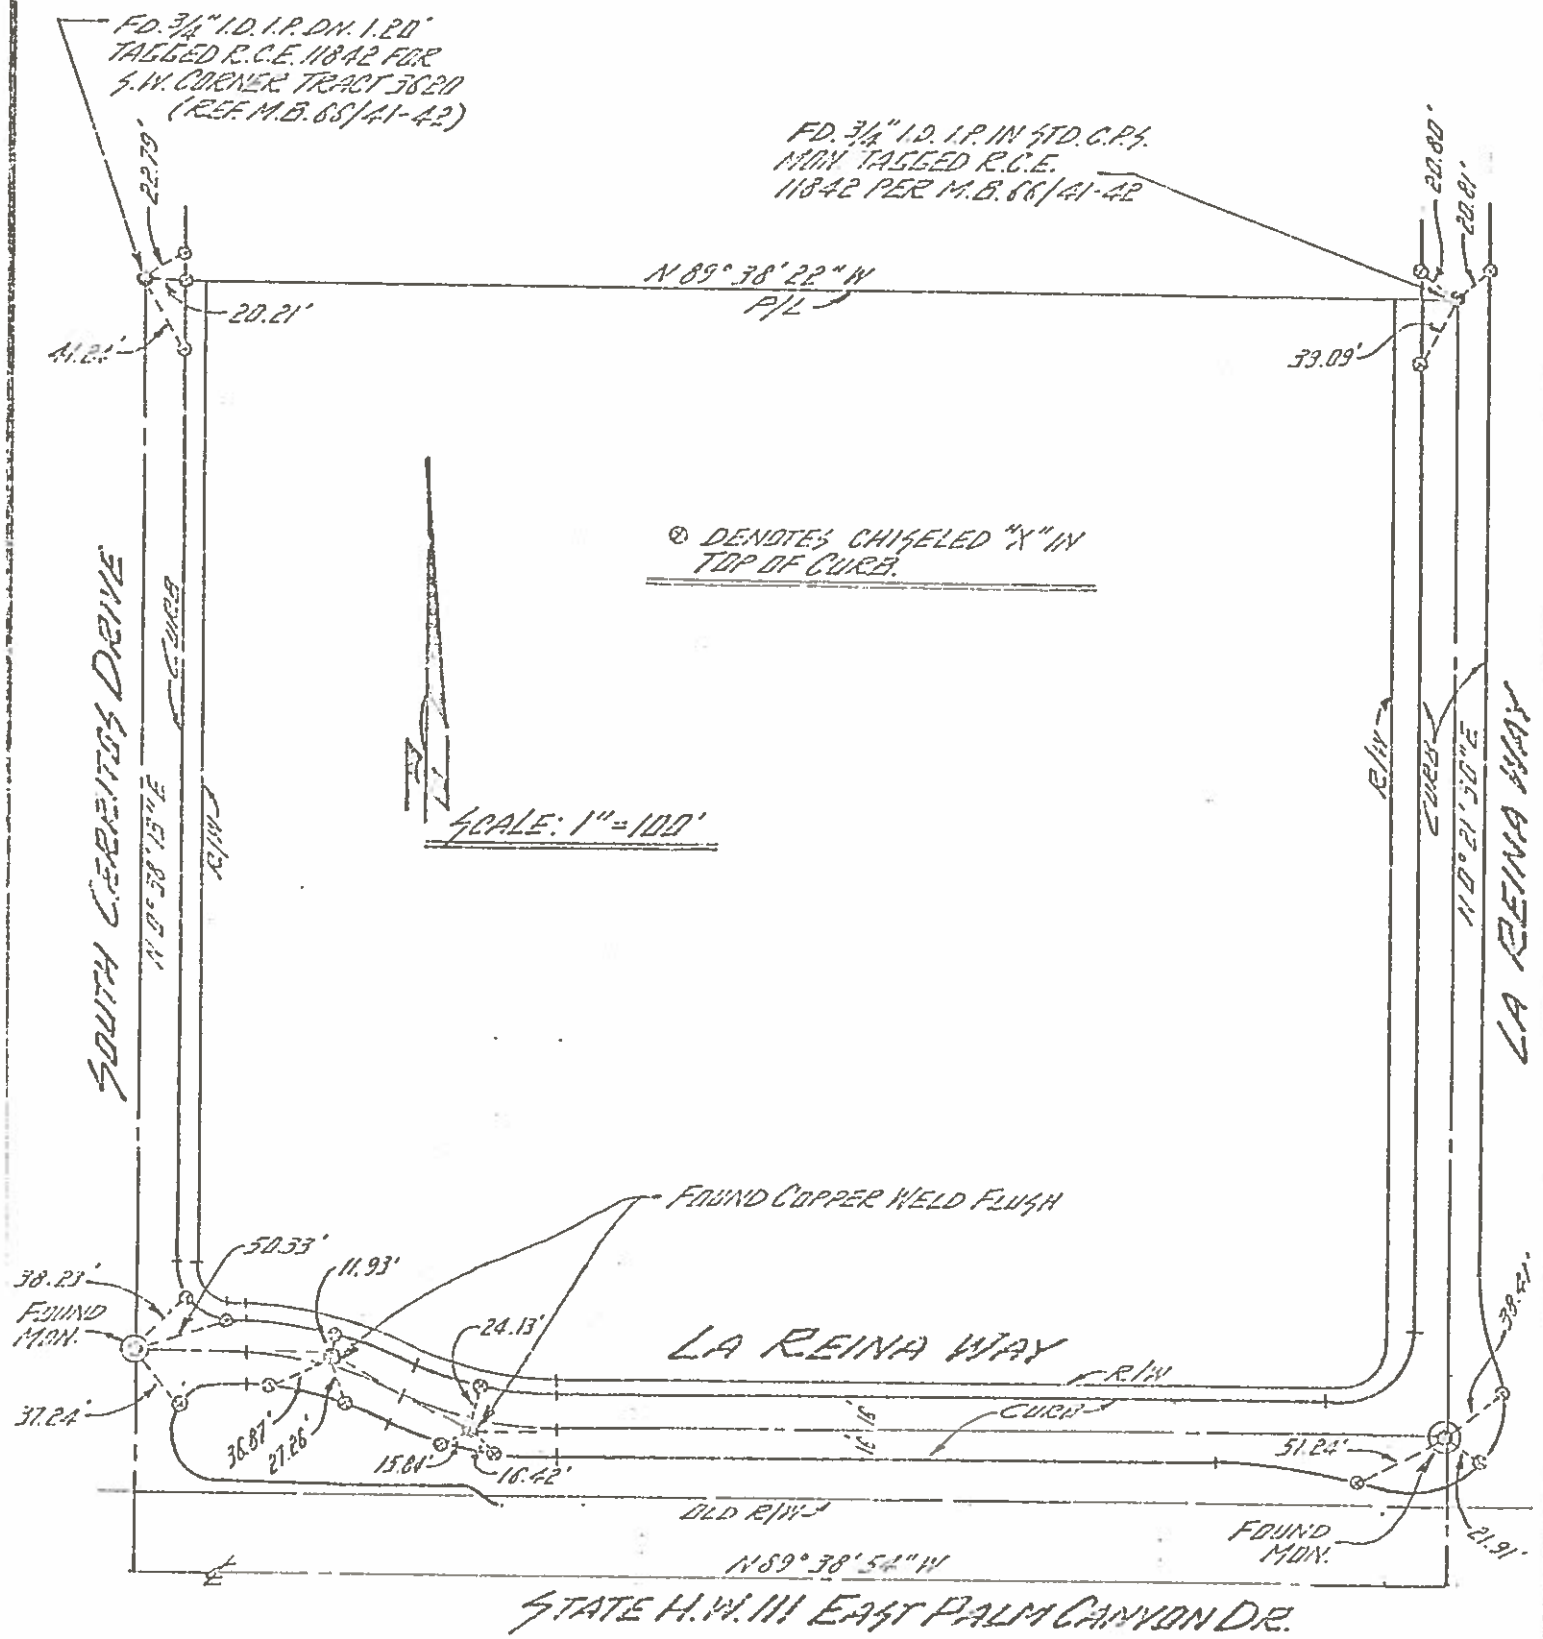

13

CITY OF PALM SPRINGS
PUBLIC WORKS DEPARTMENT

Survey of SONORA RD.
Classification MON. TIES
Survey by MAXWELL

SEC. 24

From Sta ____ To Sta. ____
Date 1975

14

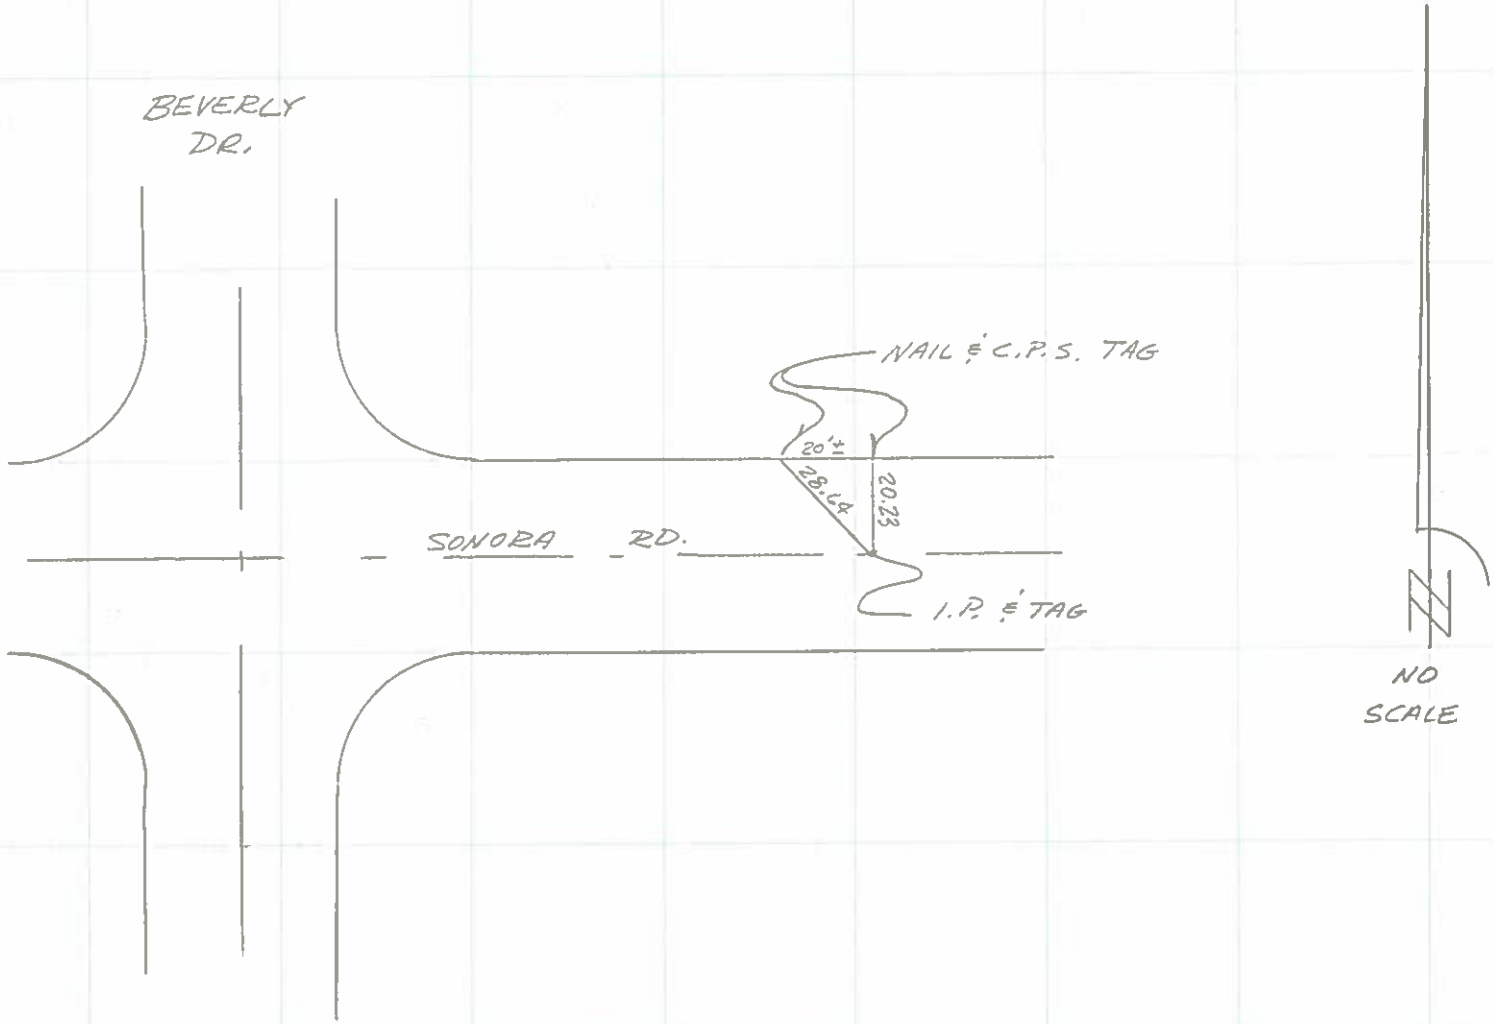

SURVEY NAME – FREEMAN - VERSAILLES NO. 2290 B

CREW – WRIGHT/GRAYBILL LOCATION – SEC ____ T ____ R ____ SHT. 1 OF 9

NOTE: ℄ TIES DATE 7-23-81

HALLMARK ENGINEERING, INC.

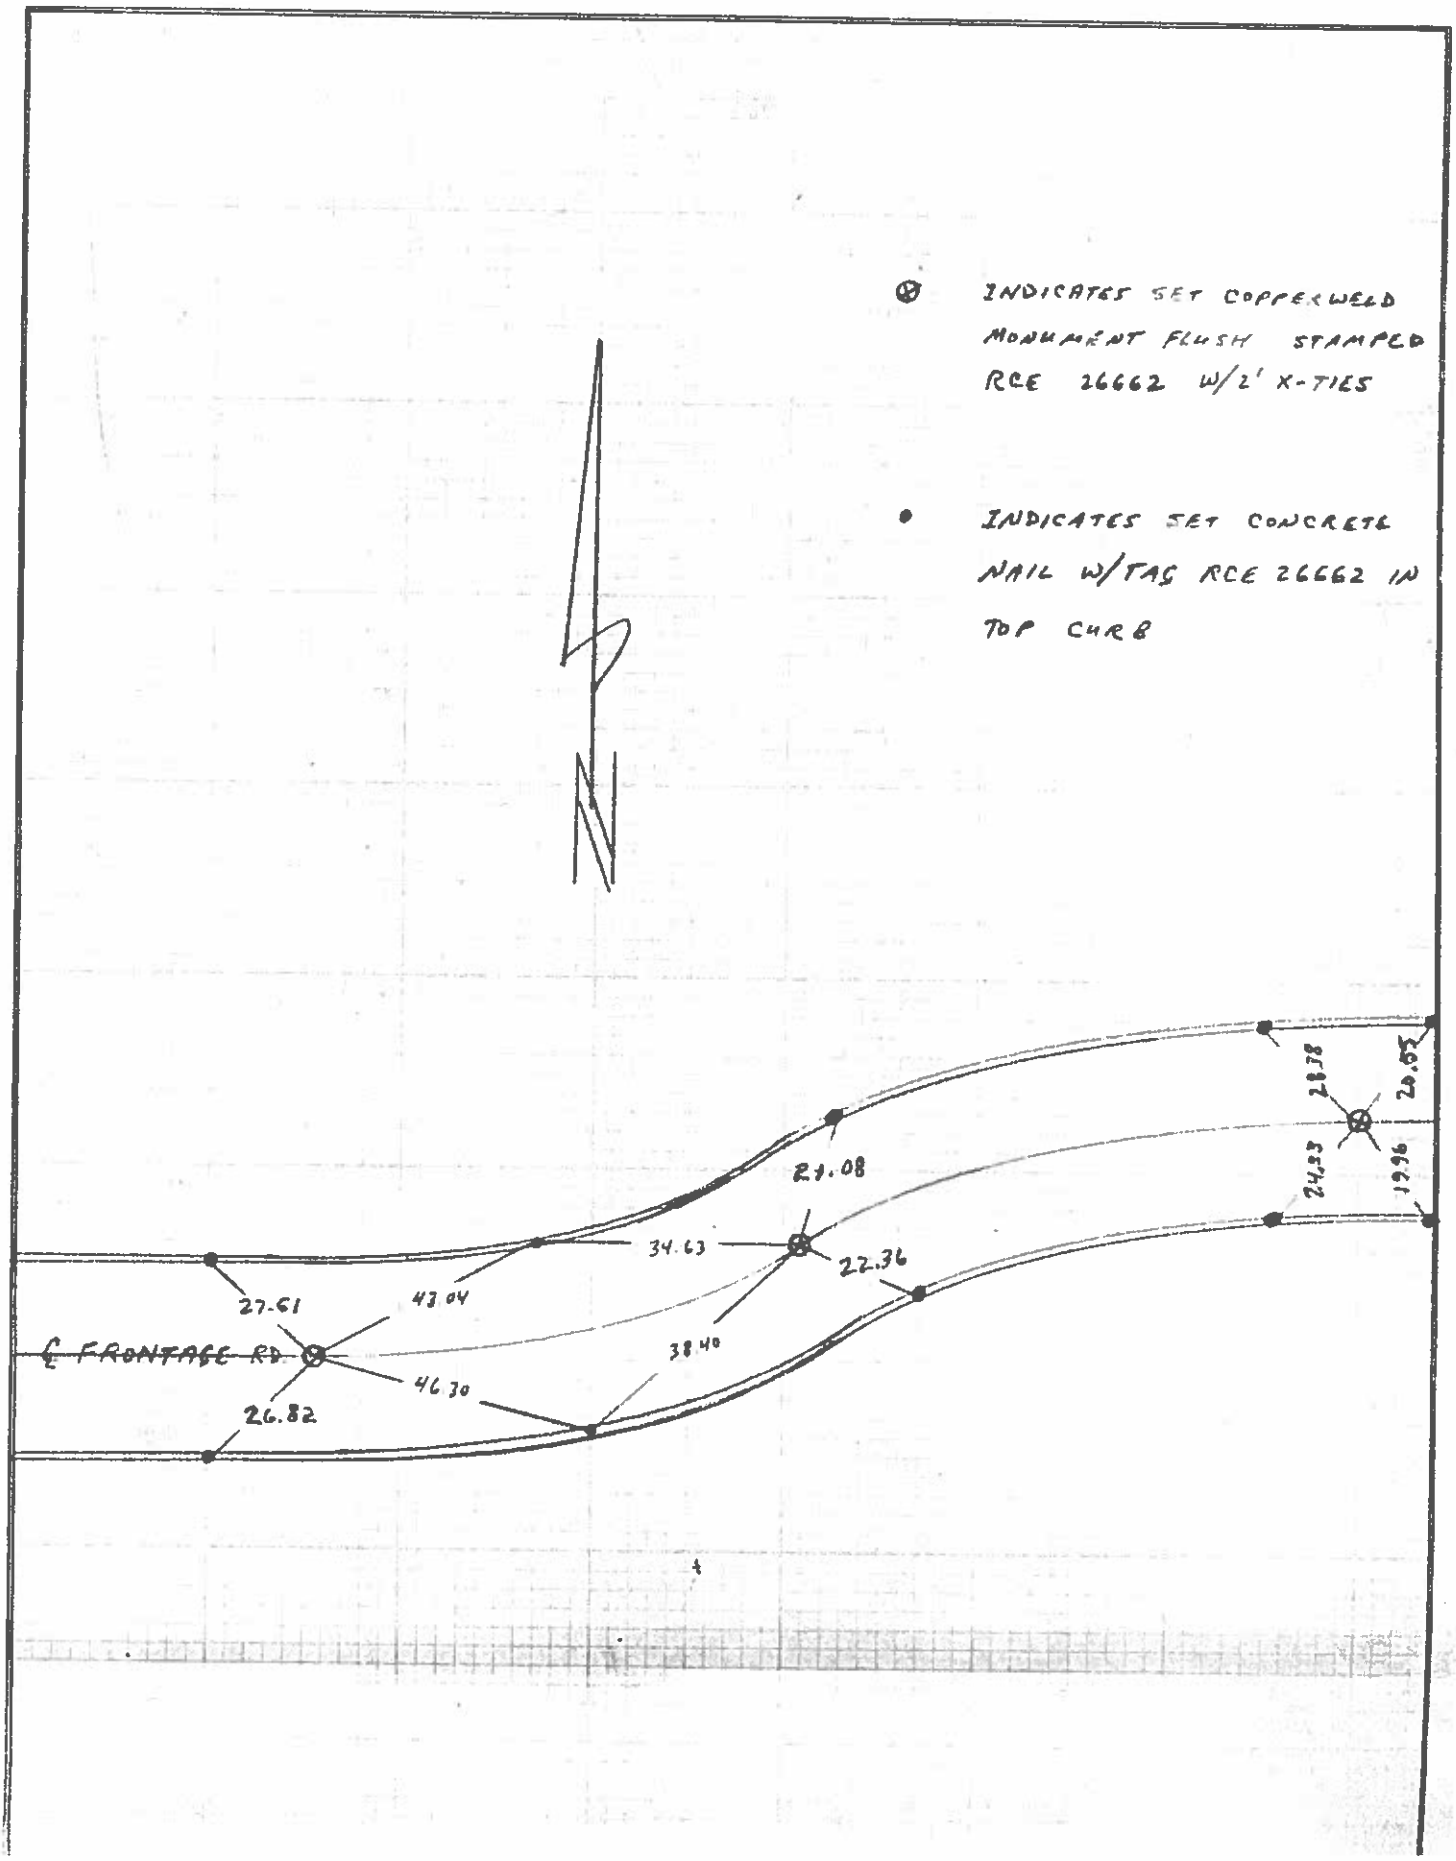

15

SURVEYOR – FREEMAN – VERSAILLES NO. 2290 B

CREW – WRIGHT/GRAYBILL LOCATION – SEC ____ T ____ R ____ SHT. 2 OF 9

NOTE: ℄ TIES DATE 7-23-81

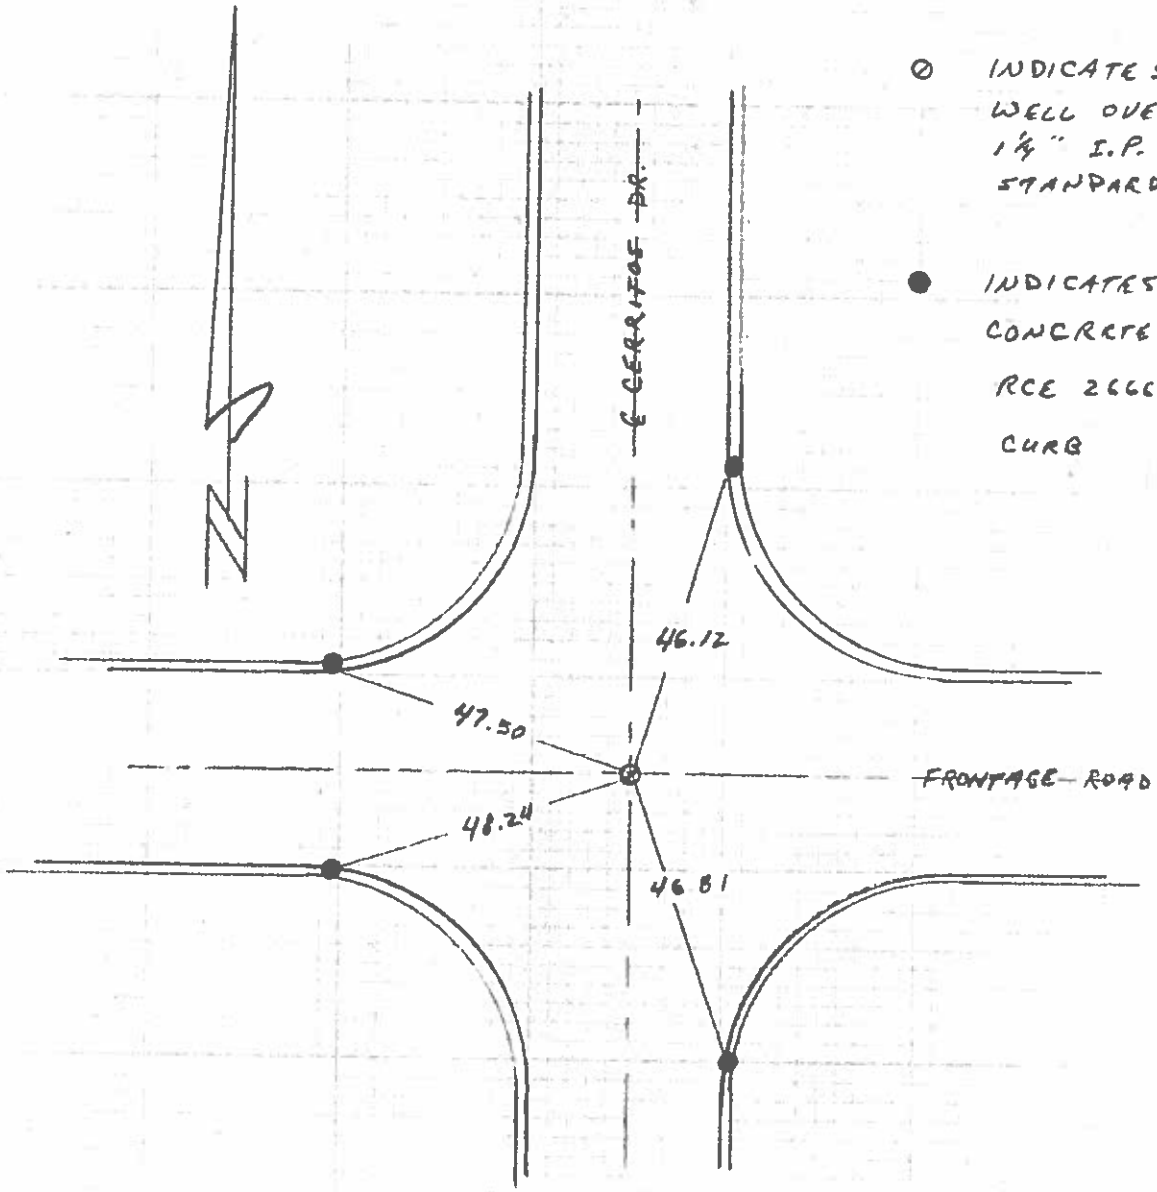

HALLMARK ENGINEERING, INC.

(15)

SURVEYOR – FREEMAN – VERSAILLES NO. 2290 B

CREW – WRIGHT/GRAYBILL LOCATION – SEC ____ T ____ R ____ SHT. 3 OF 9

NOTE: ℄ TIES DATE 7-23-81

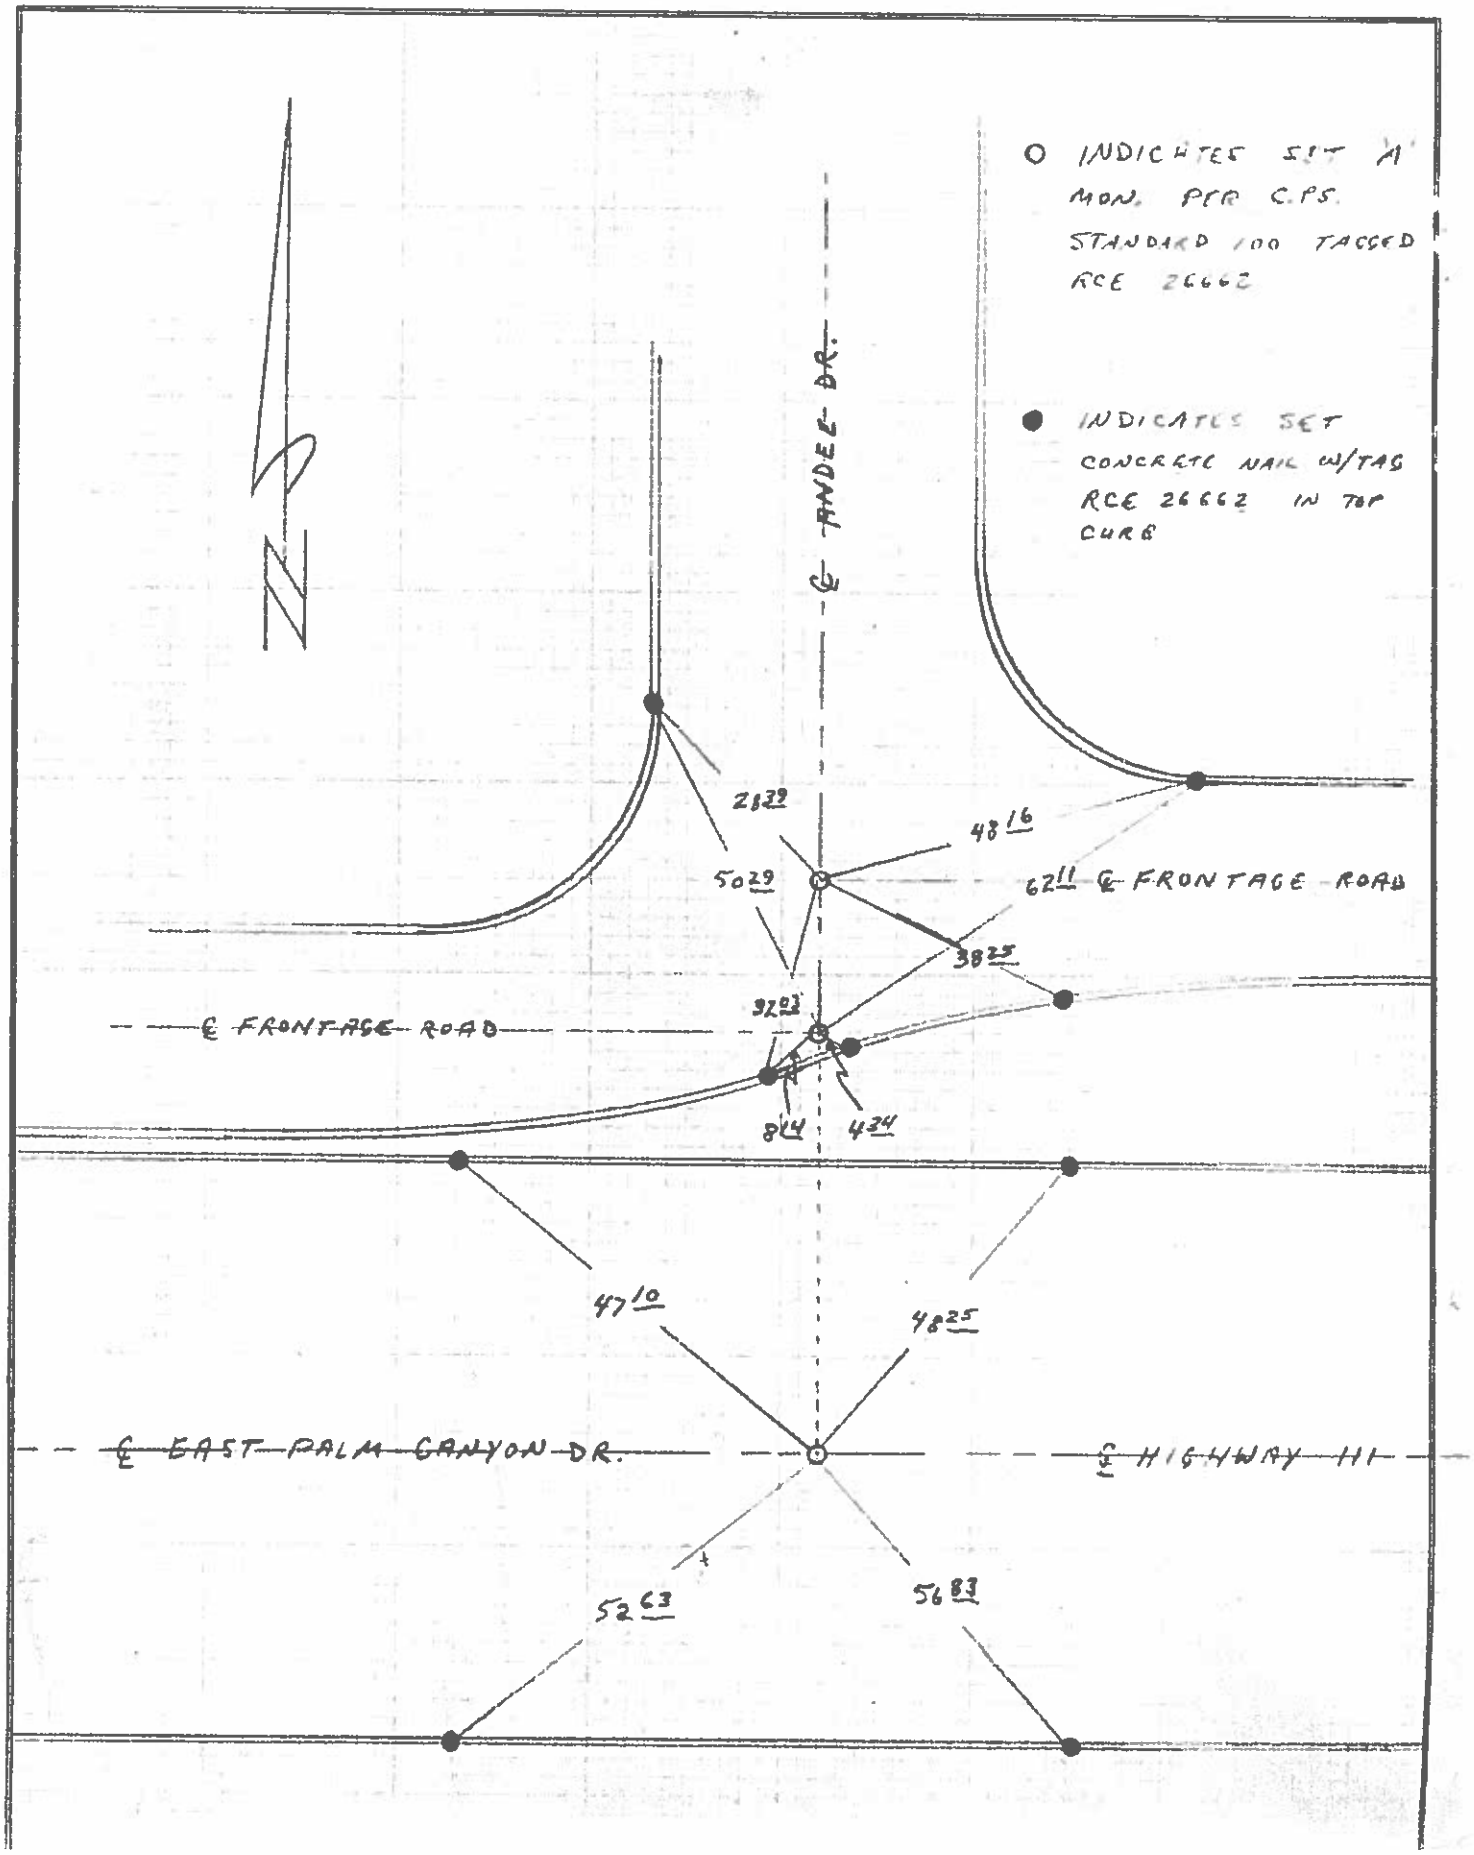

HALLMARK ENGINEERING, INC.

15

SURVEYOR – FREEMAN - VERSAILLES JOB NO. 2290B

CREW – WRIGHT/GRAYBILL LOCATION – SEC ____ T ____ R ____ SHT. 4 OF 9

NOTE: ℄ TIES DATE 7-23-81

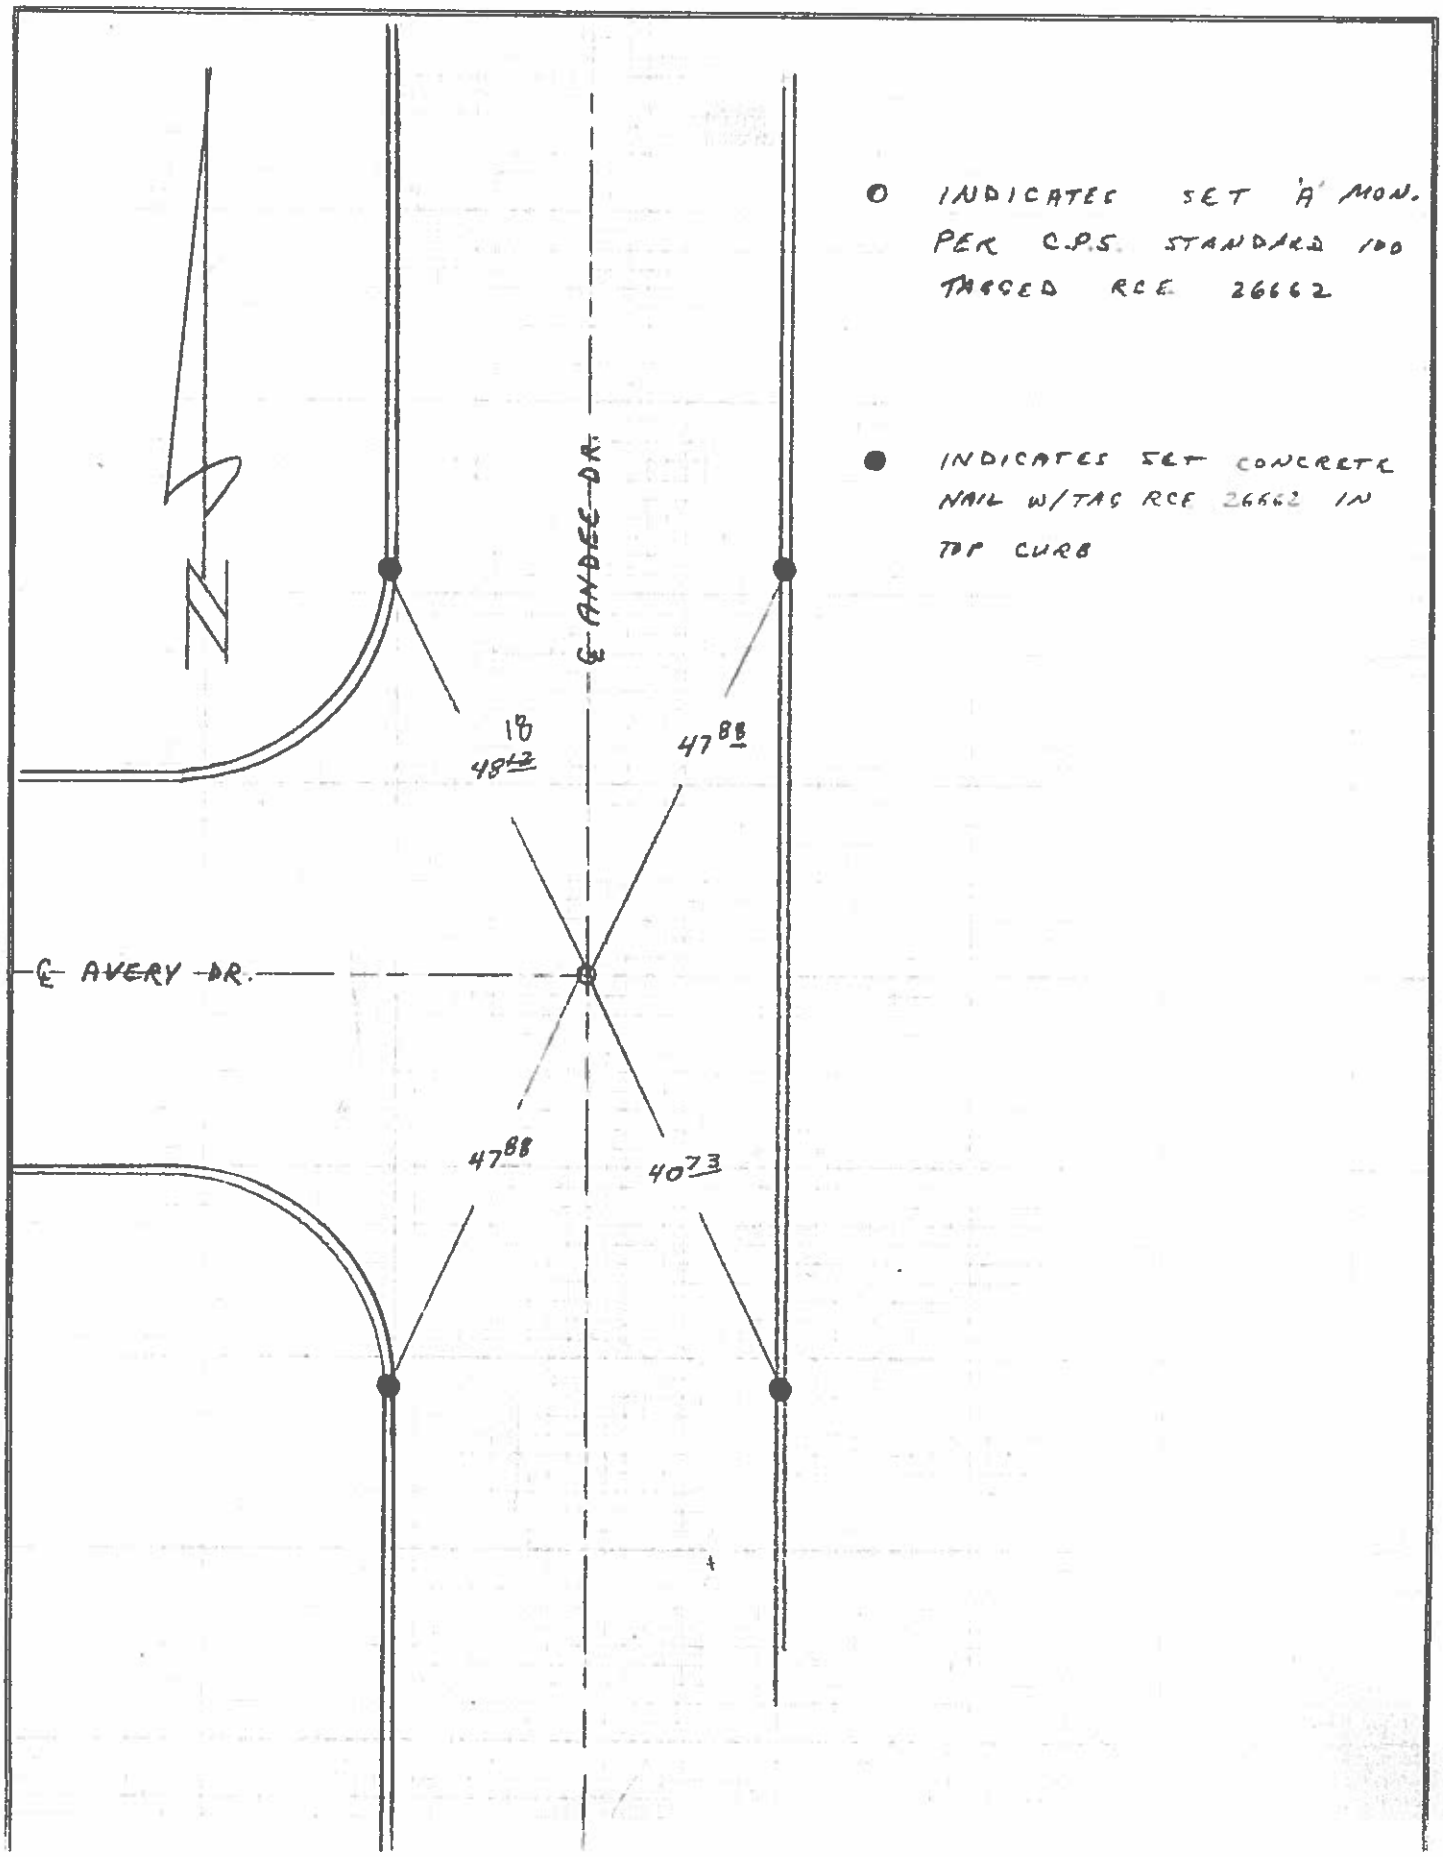

HALLMARK ENGINEERING, INC.

15

SURVEYOR – FREEMAN - VERSAILLES JOB NO. 2290-B

CREW – WRIGHT/GRAVRILL LOCATION – SEC. _____ T _____ R. _____ SHT. 5 OF 9

NOTE: ℄ TIES DATE 7-23-81

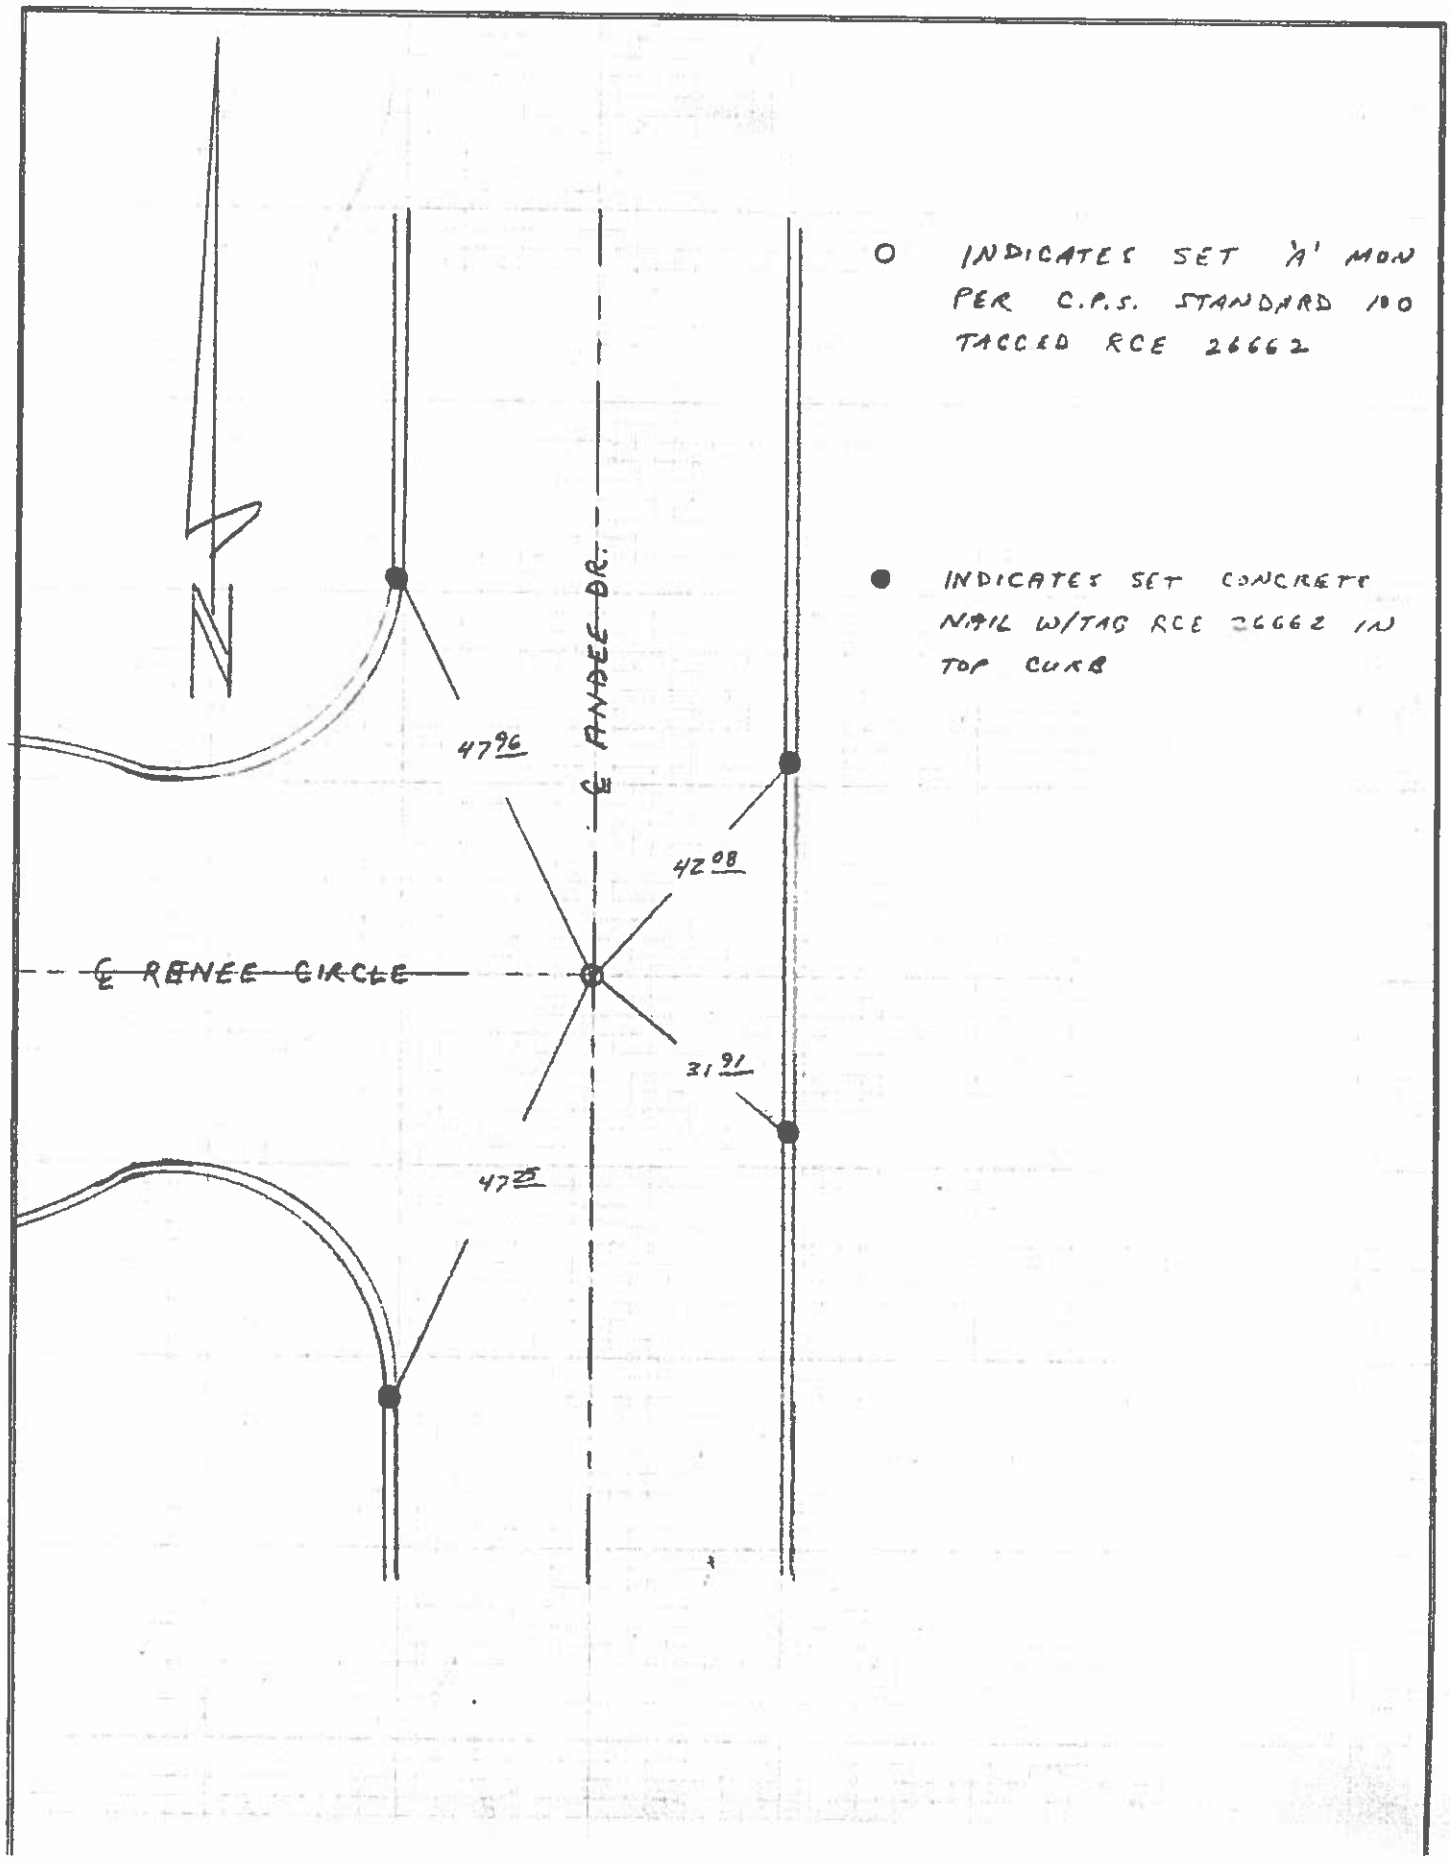

HALLMARK ENGINEERING, INC.

(15)

SURVEYOR – FREEMAN - VERSAILLES JOB NO. 2290 B

CREW – WRIGHT/GRAYBILL LOCATION – SEC ____ T ____ R ____ SHT. 6 OF 9

NOTE: ℄ TIES DATE 7-23-81

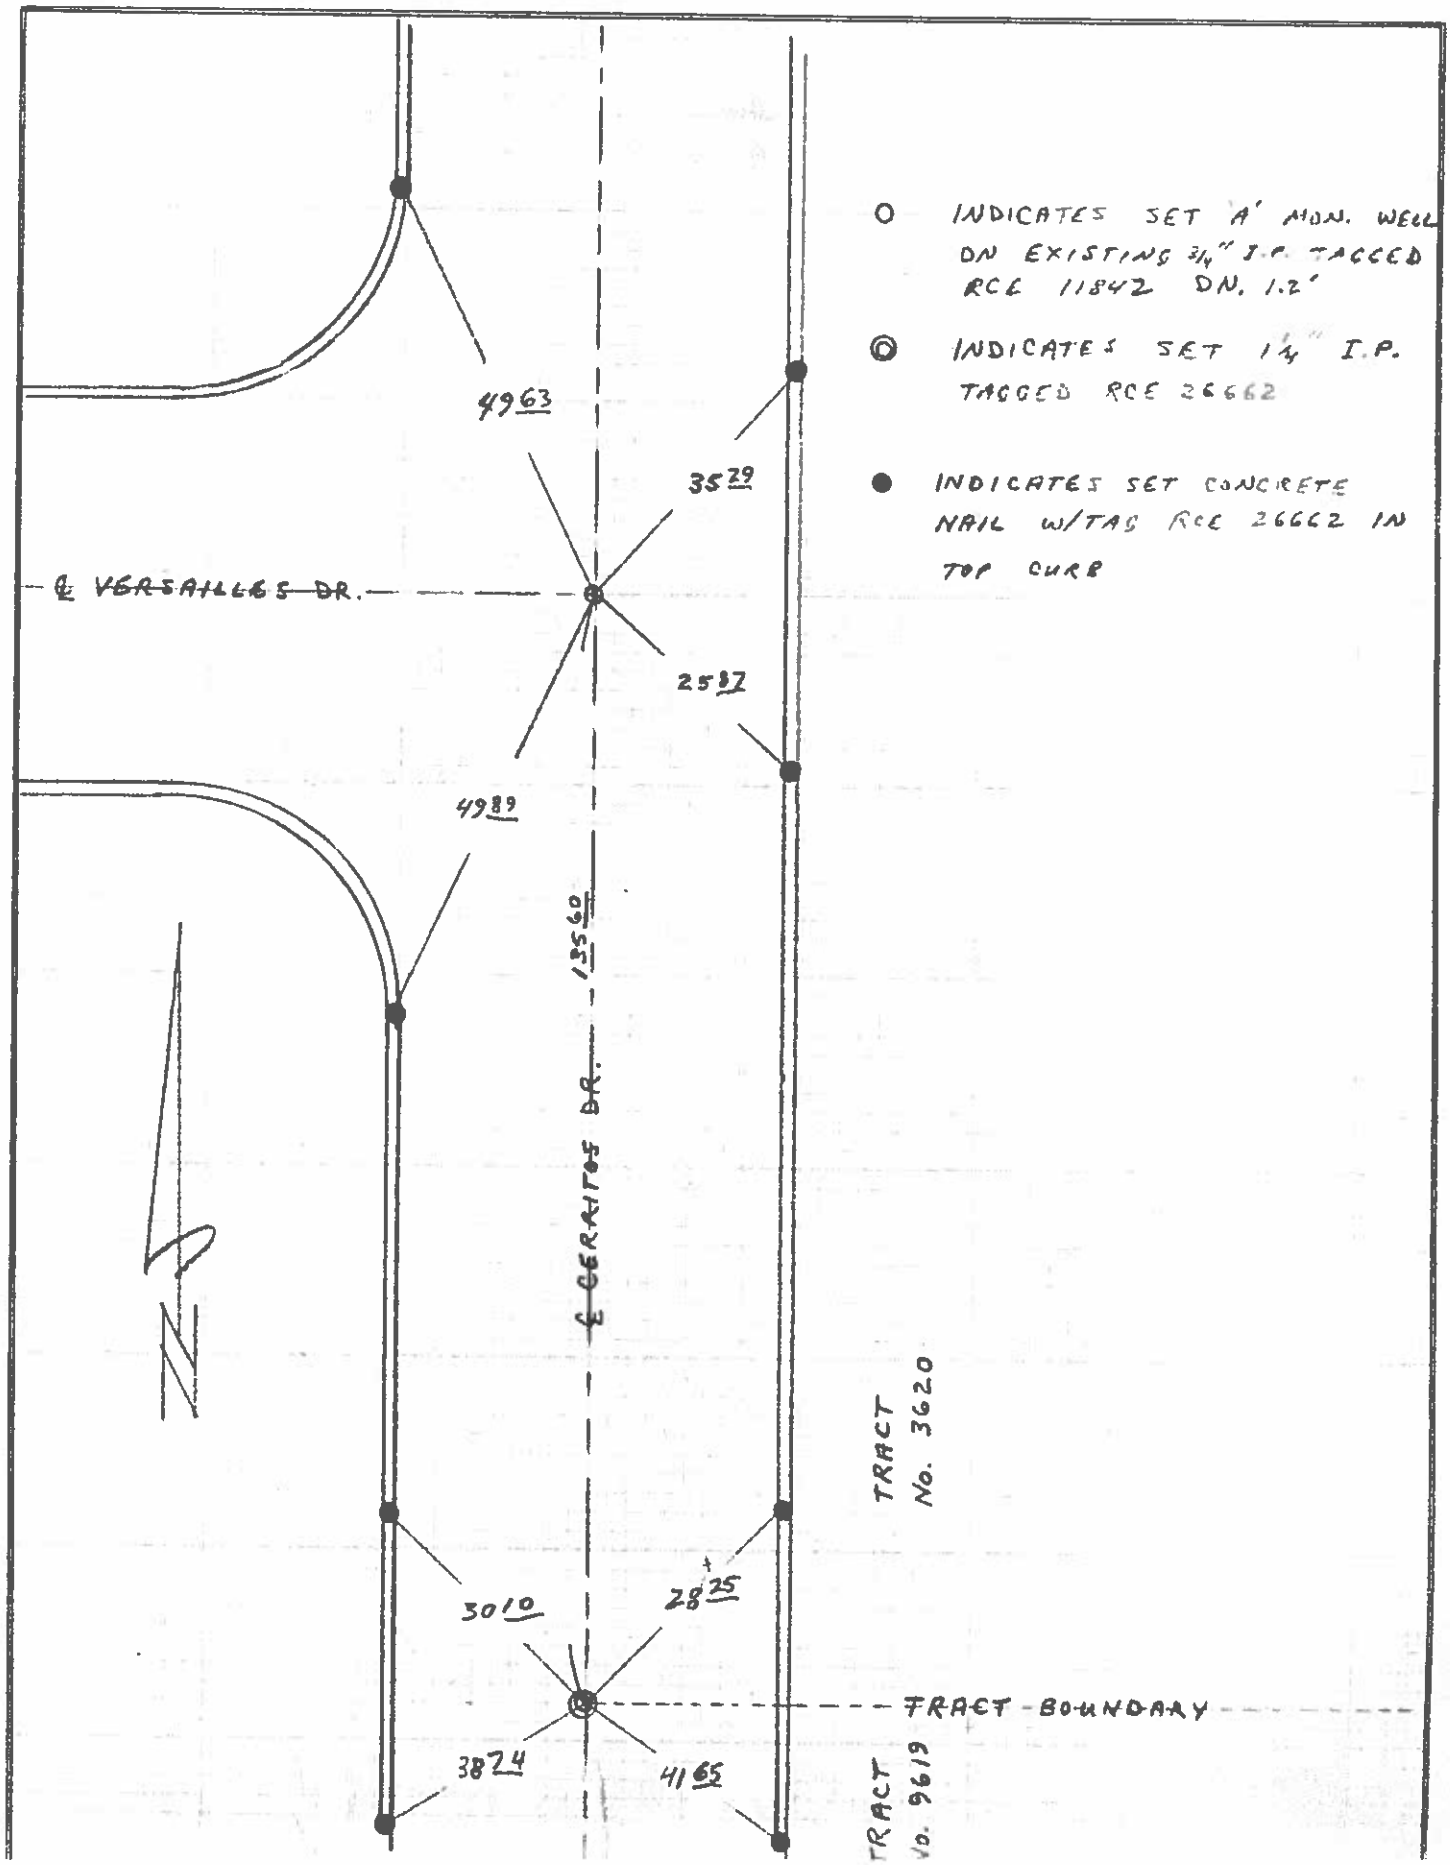

HALLMARK ENGINEERING, INC.

(15)

SURVEYOR – FREEDOM – VERSAILLES NO. 22908

CREW – WRIGHT/GRAYBILL LOCATION – SEC ____ T ____ R ____ SHT. 7 OF 9

NOTE: ℄ TIES DATE 7-23-81

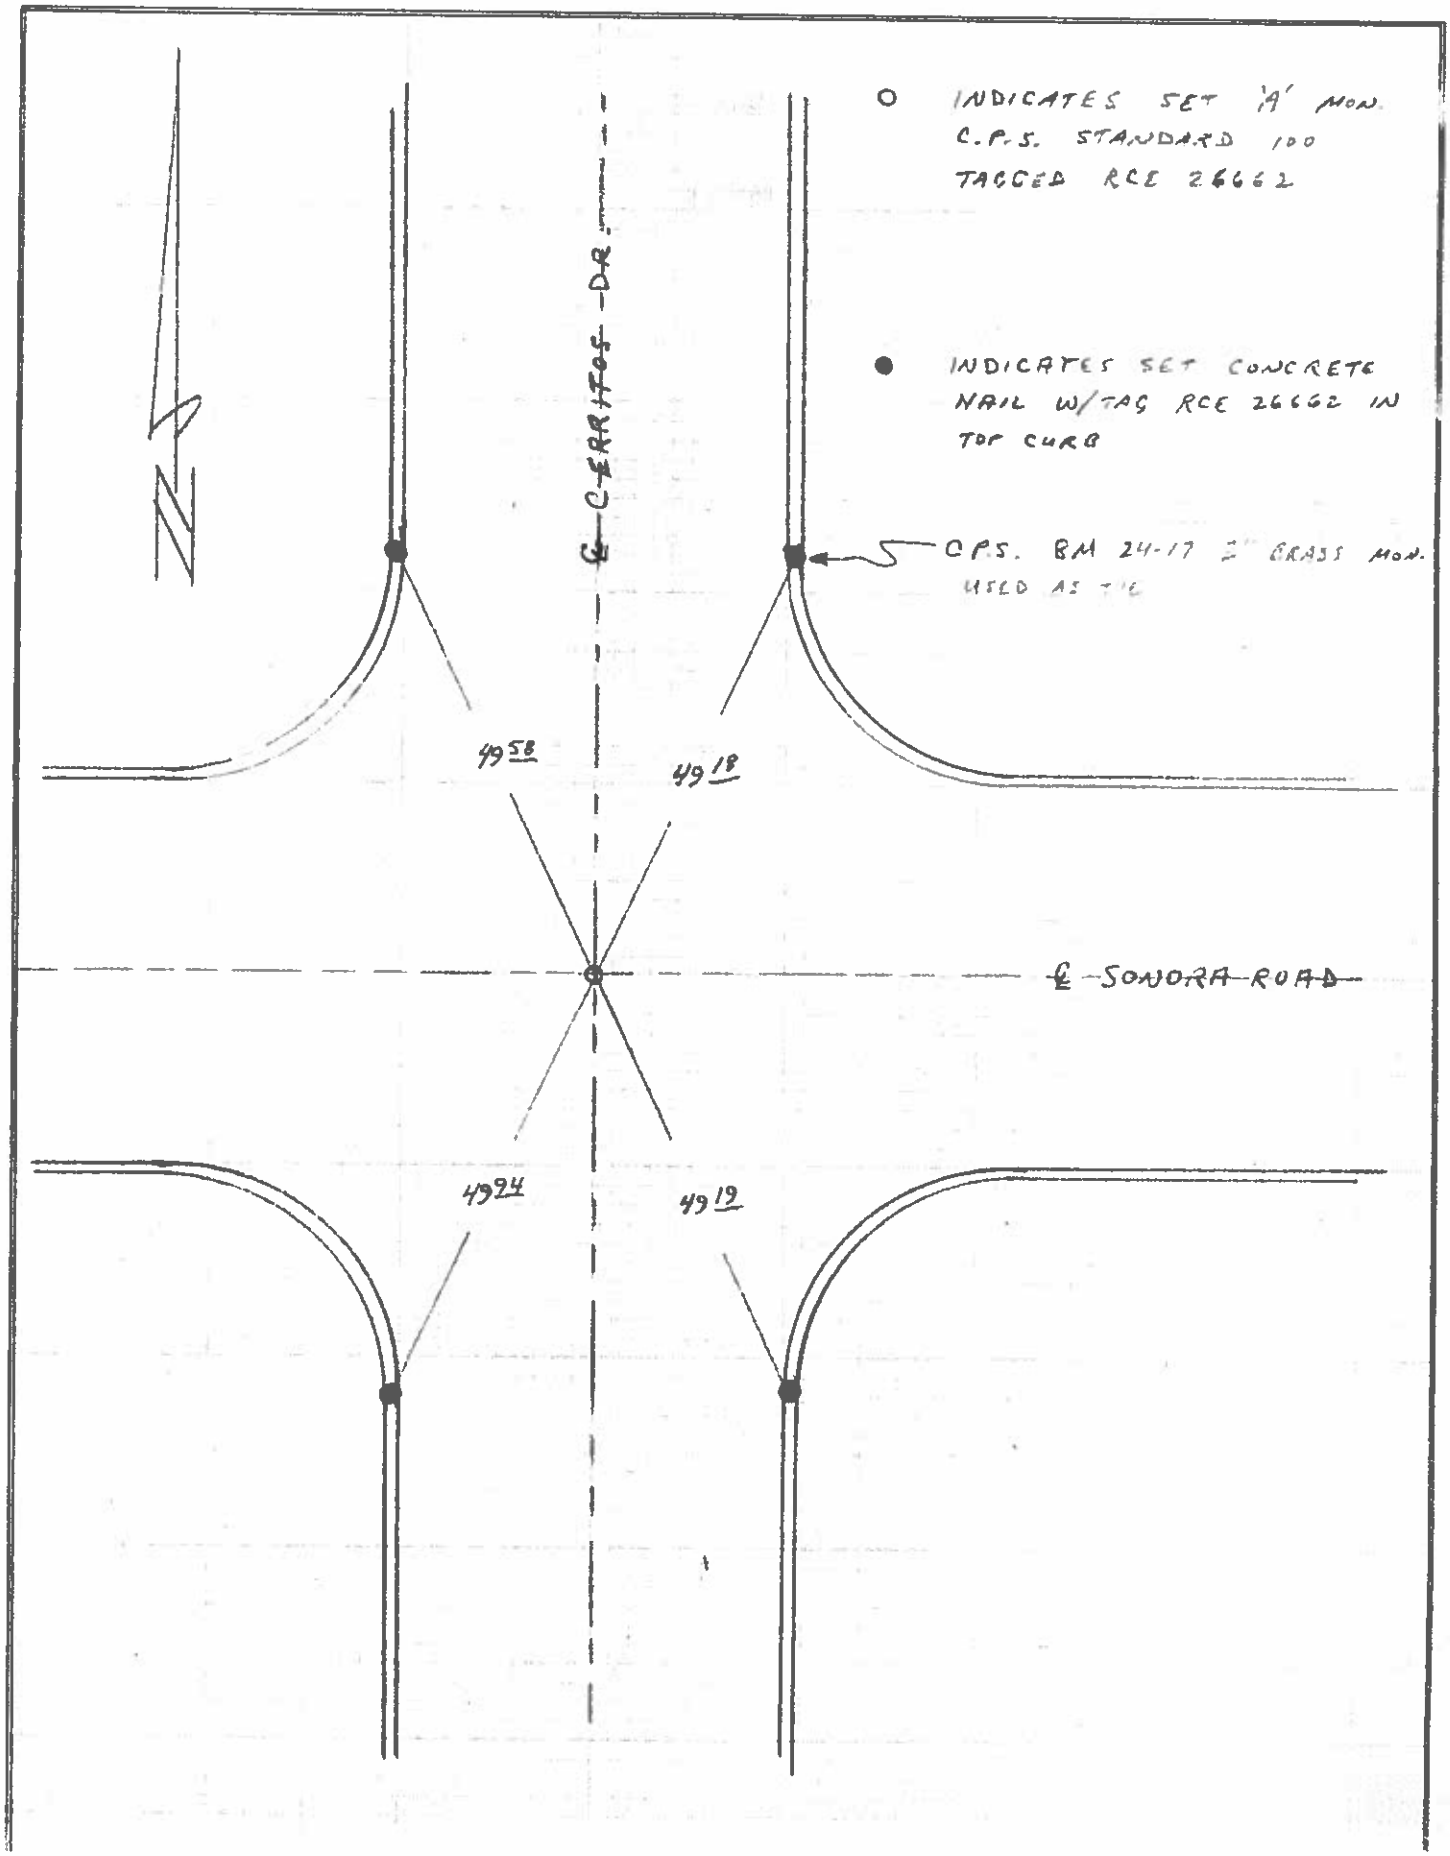

HALLMARK ENGINEERING, INC.

15

SURVEYOR – FREEMAN - VERSAGES NO. 2290 B

CREW – WRIGHT/GRAYBILL LOCATION – SEC ____ T ____ R ____ SHT. 6 OF 9

NOTE: ℄ TIES DATE 7-23-81

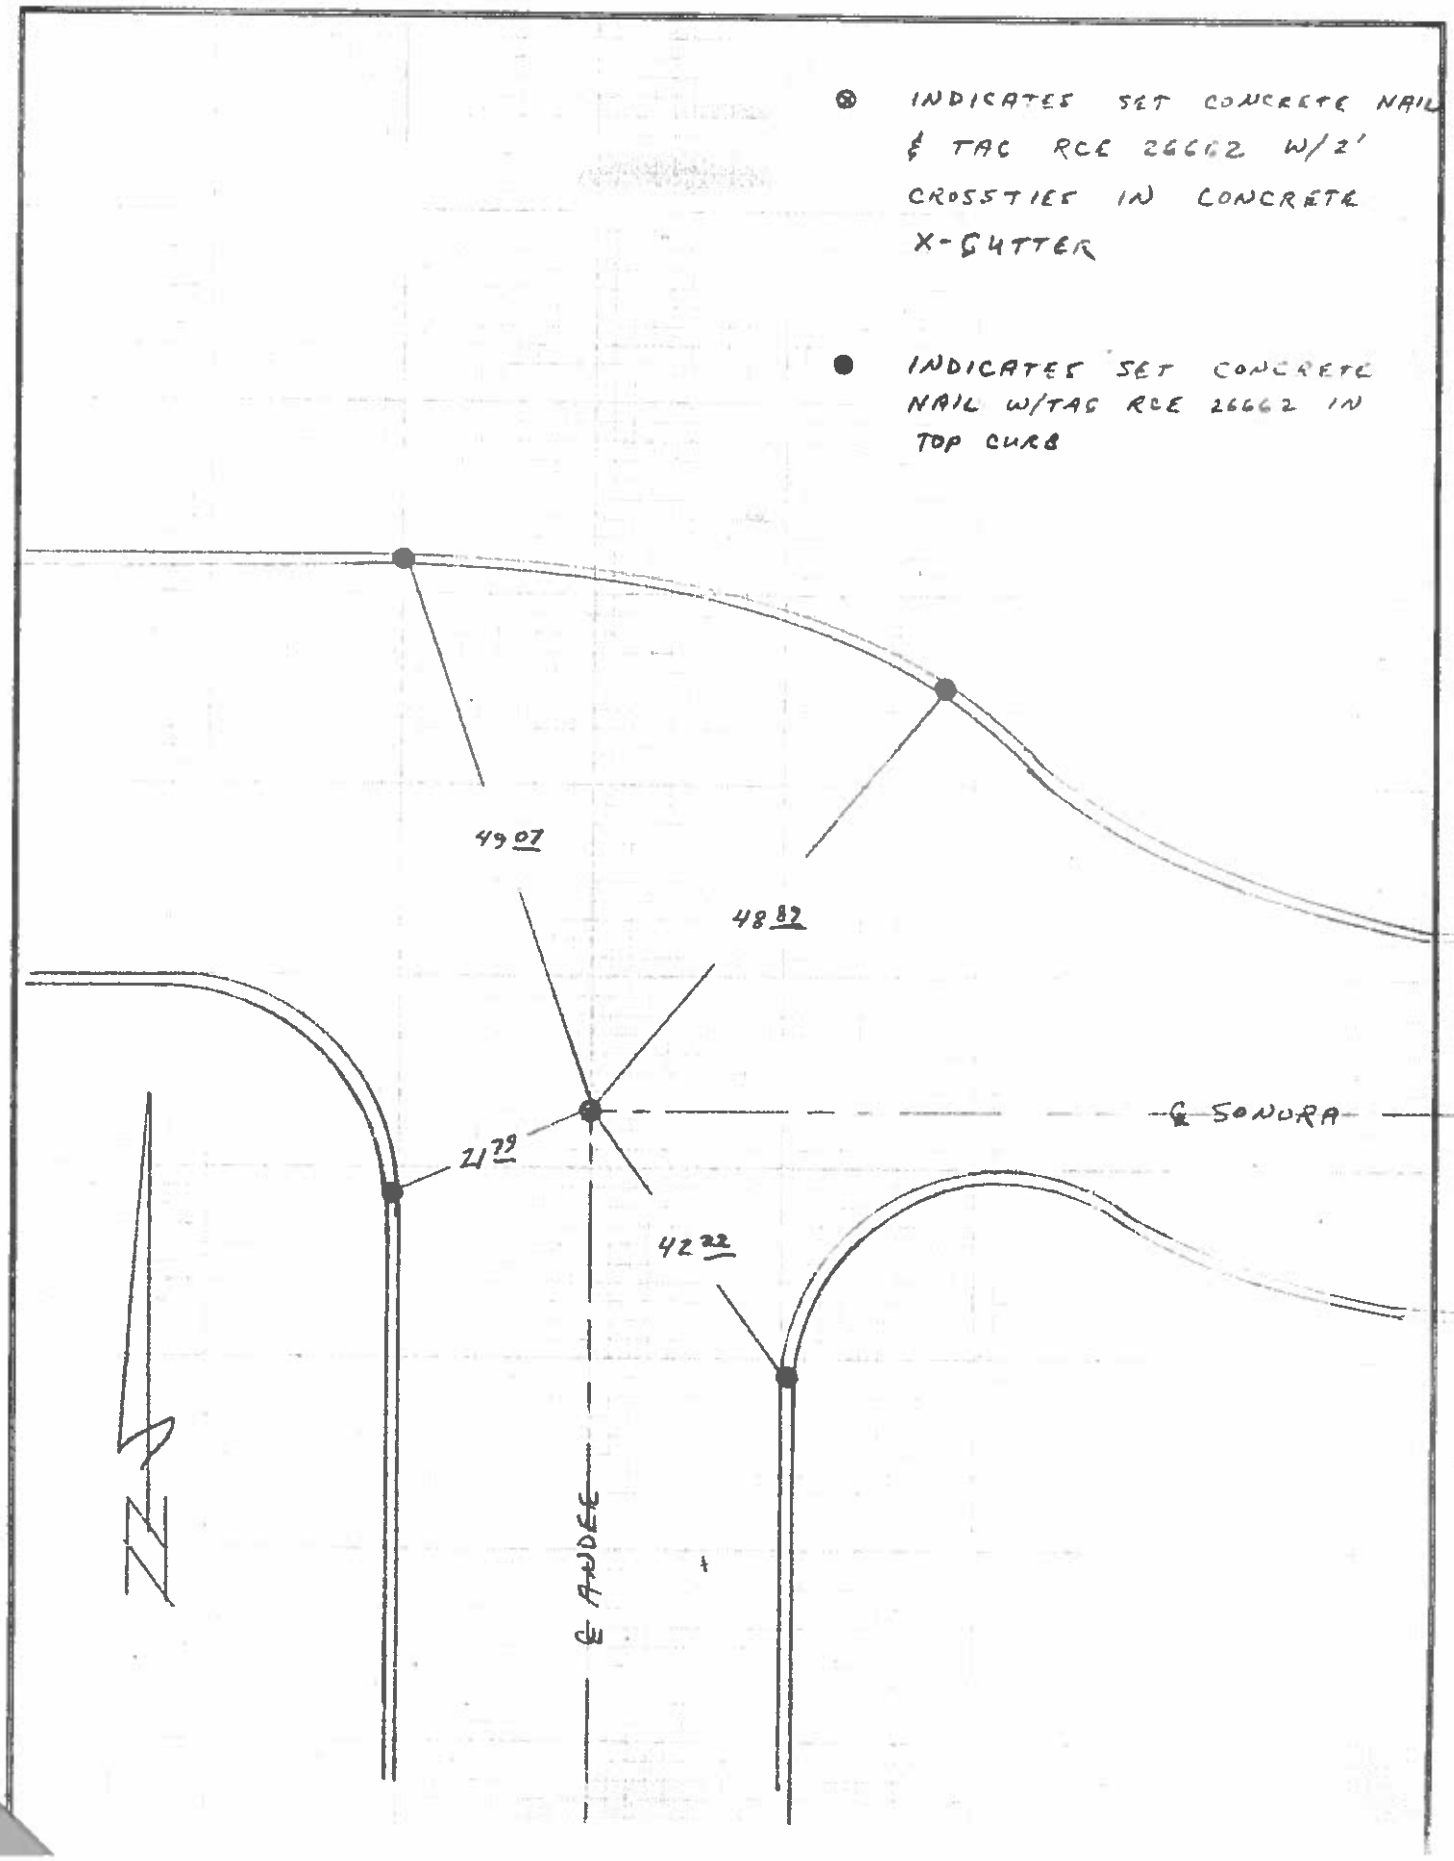

HALLMARK ENGINEERING, INC.

SURVEYOR – FREEMAN - VERSAILLES NO. 2290 B

CREW – RIGHT/GRAYBILL LOCATION – C _____ T _____ R _____ 9 OF 9

NOTE: ℄ TIES DATE 7-23-81

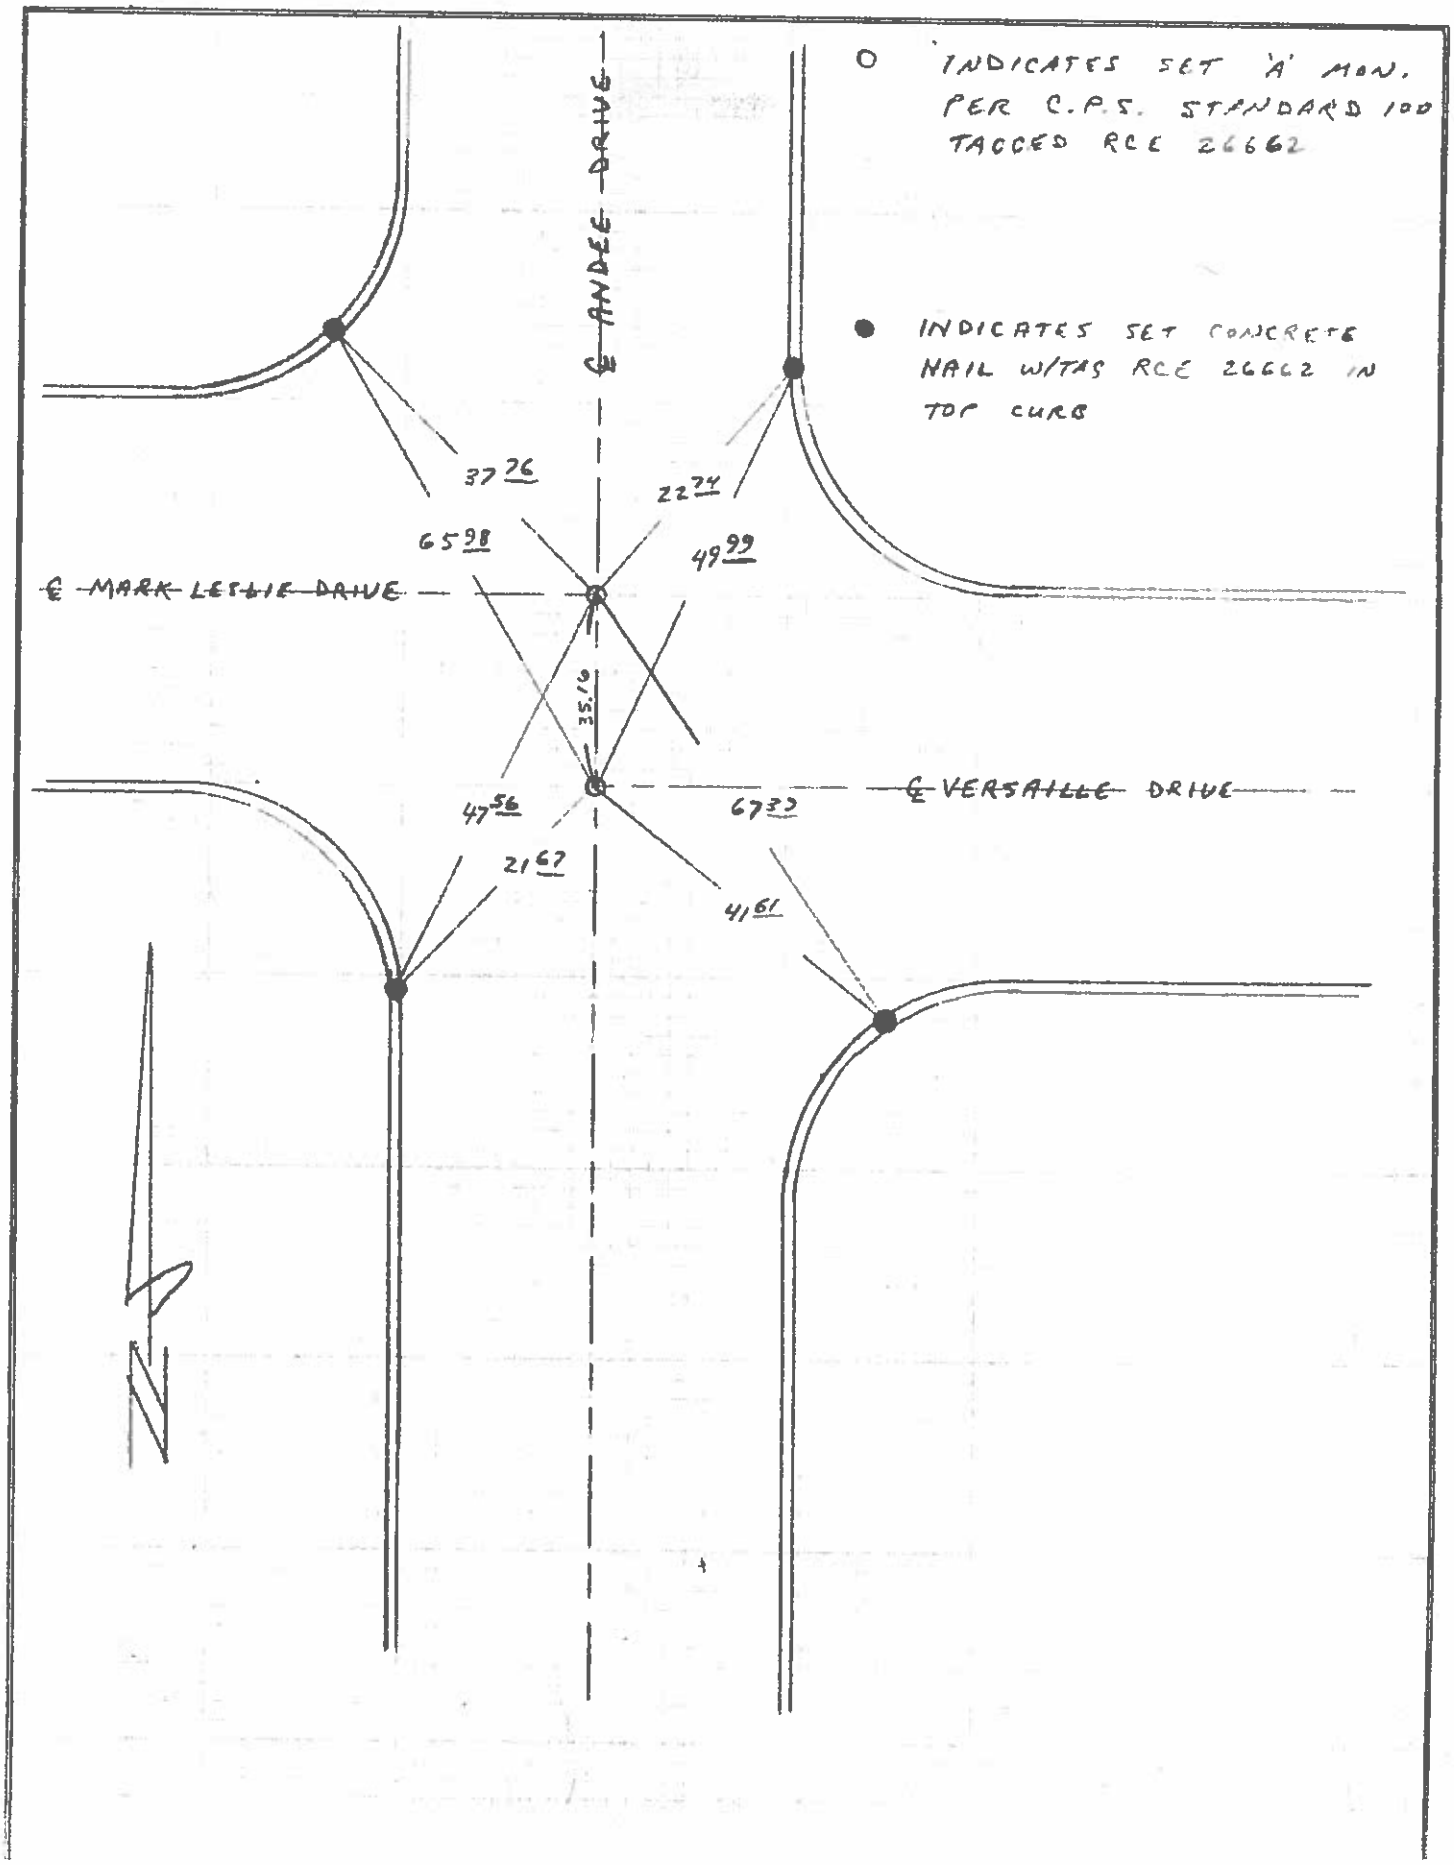

HALLMARK ENGINEERING, INC.

(51)

OF PALM SPRINGS
NITY DEVELOPMENT
EERING DIVISION

SURVEY MONUMENT TIES
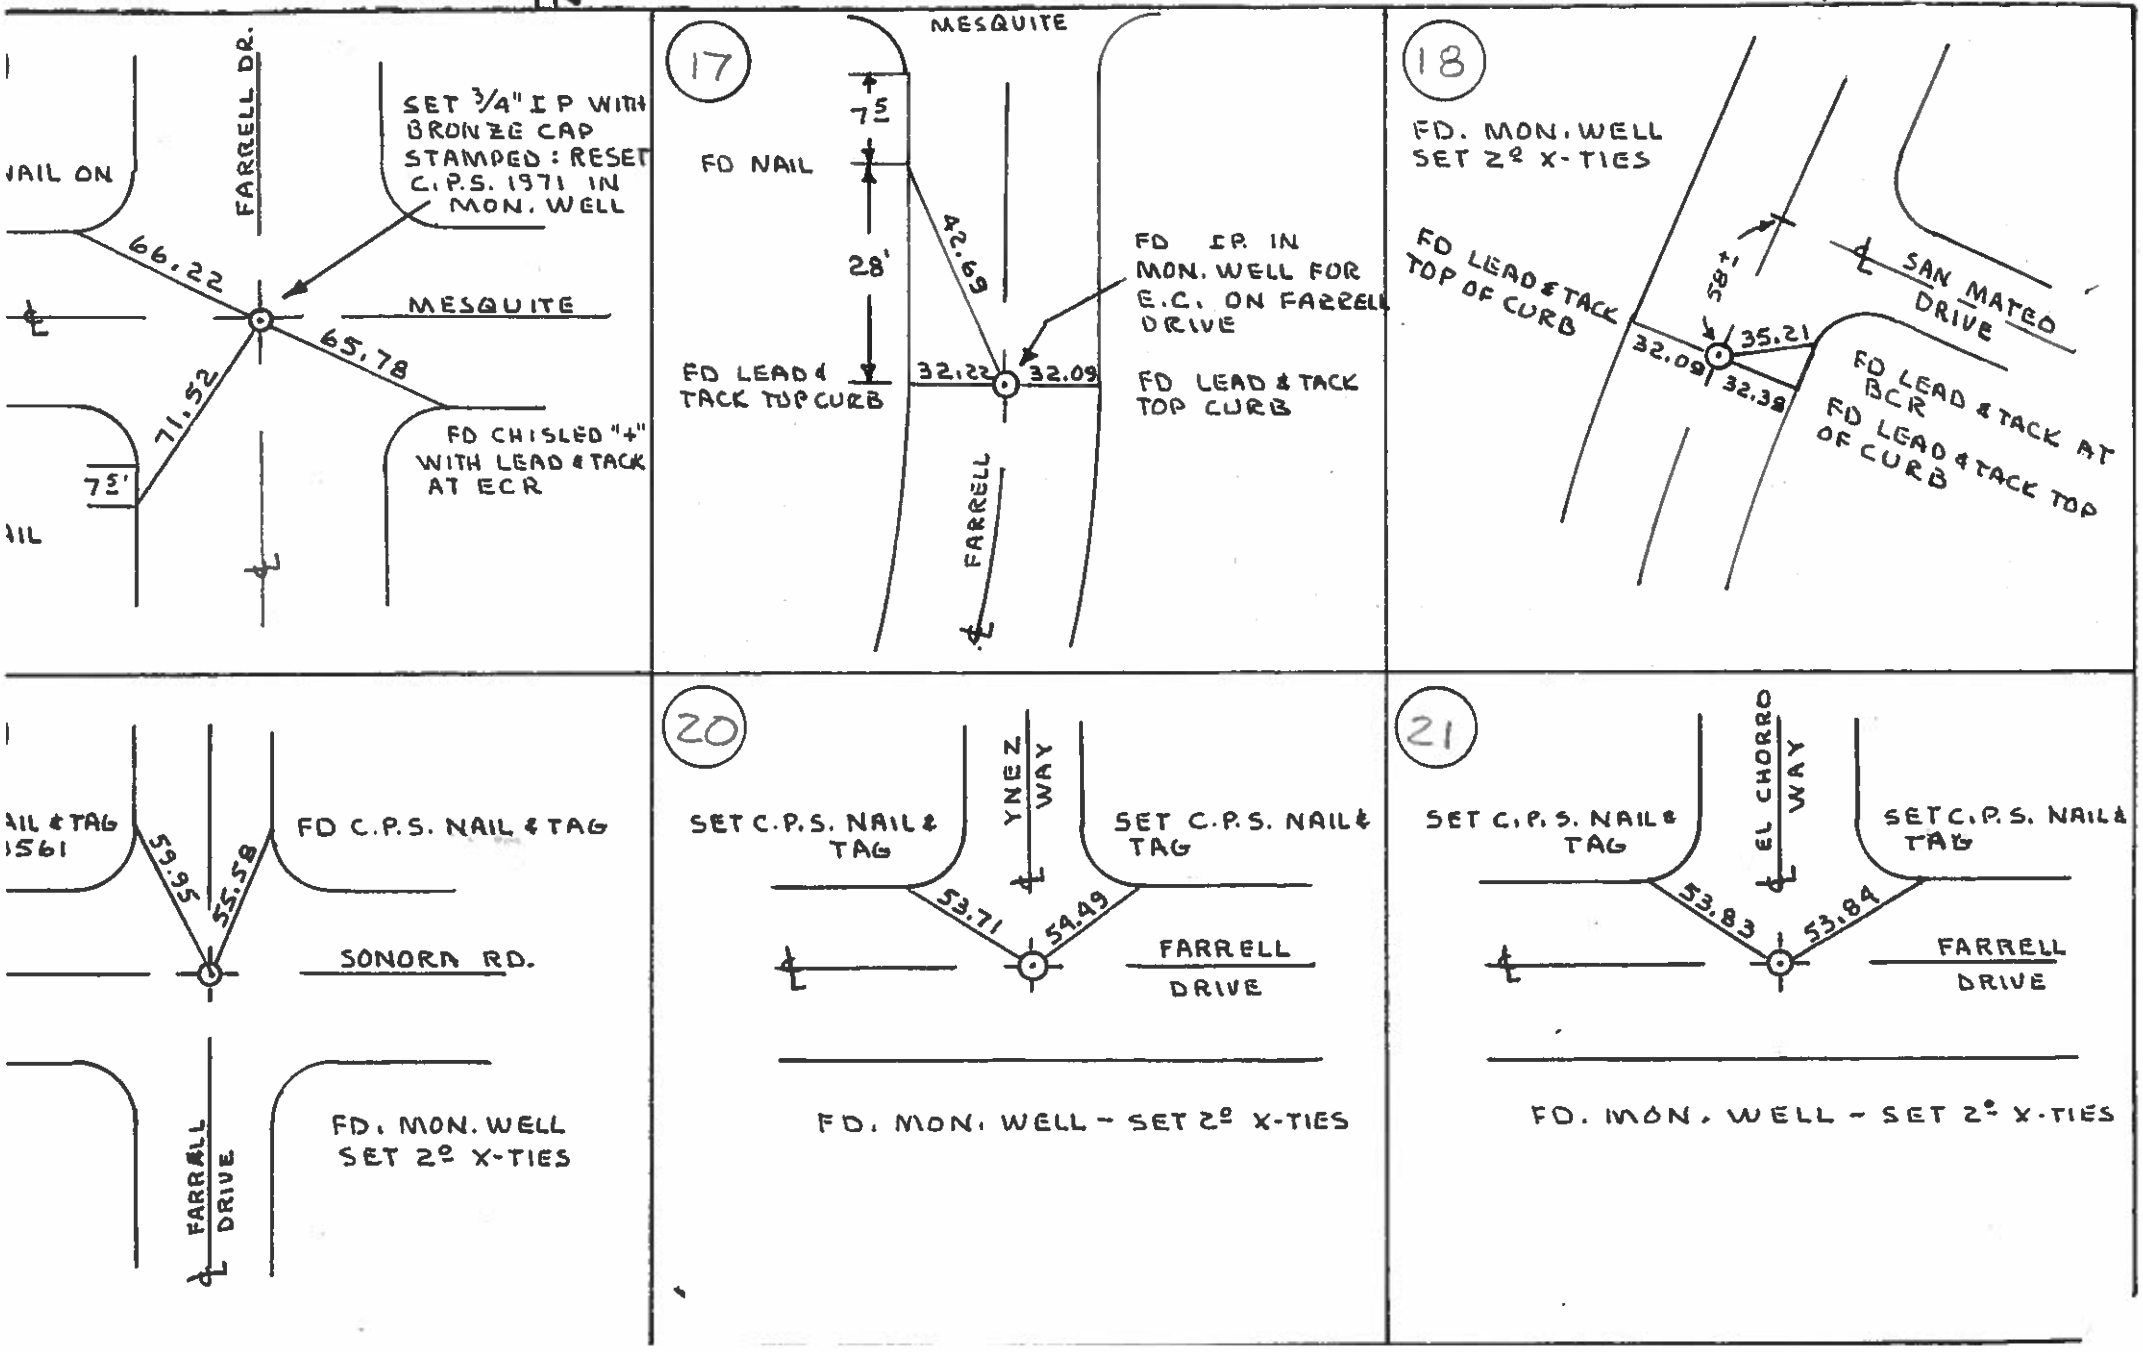
SECTION 24 T4S R4E
SURVEY BY FARRISTER & AGRES
DATE 8-30-84